PROJECT NO.	SHEET NO.
04067510	1

STATE OF UTAH
DIVISION OF FACILITIES CONSTRUCTION AND MANAGEMENT

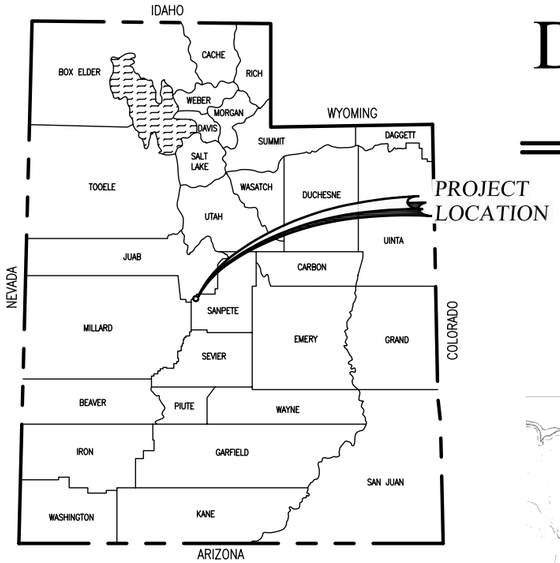

YUBA LAKE STATE PARK
PAINTED ROCKS CAMPGROUND PAVING
DFCM PROJECT NO. 04067510
2005

INDEX TO SHEETS

SHEET	DESCRIPTION
1	TITLE SHEET
2	TYPICAL SECTIONS
3	OVERALL SITE PLAN
4A	AREA A SITE PLAN SHEET 1
4B	AREA A SITE PLAN SHEET 2
5	AREA B SITE PLAN
6	AREA C SITE PLAN
7	AREA D & E SITE PLAN

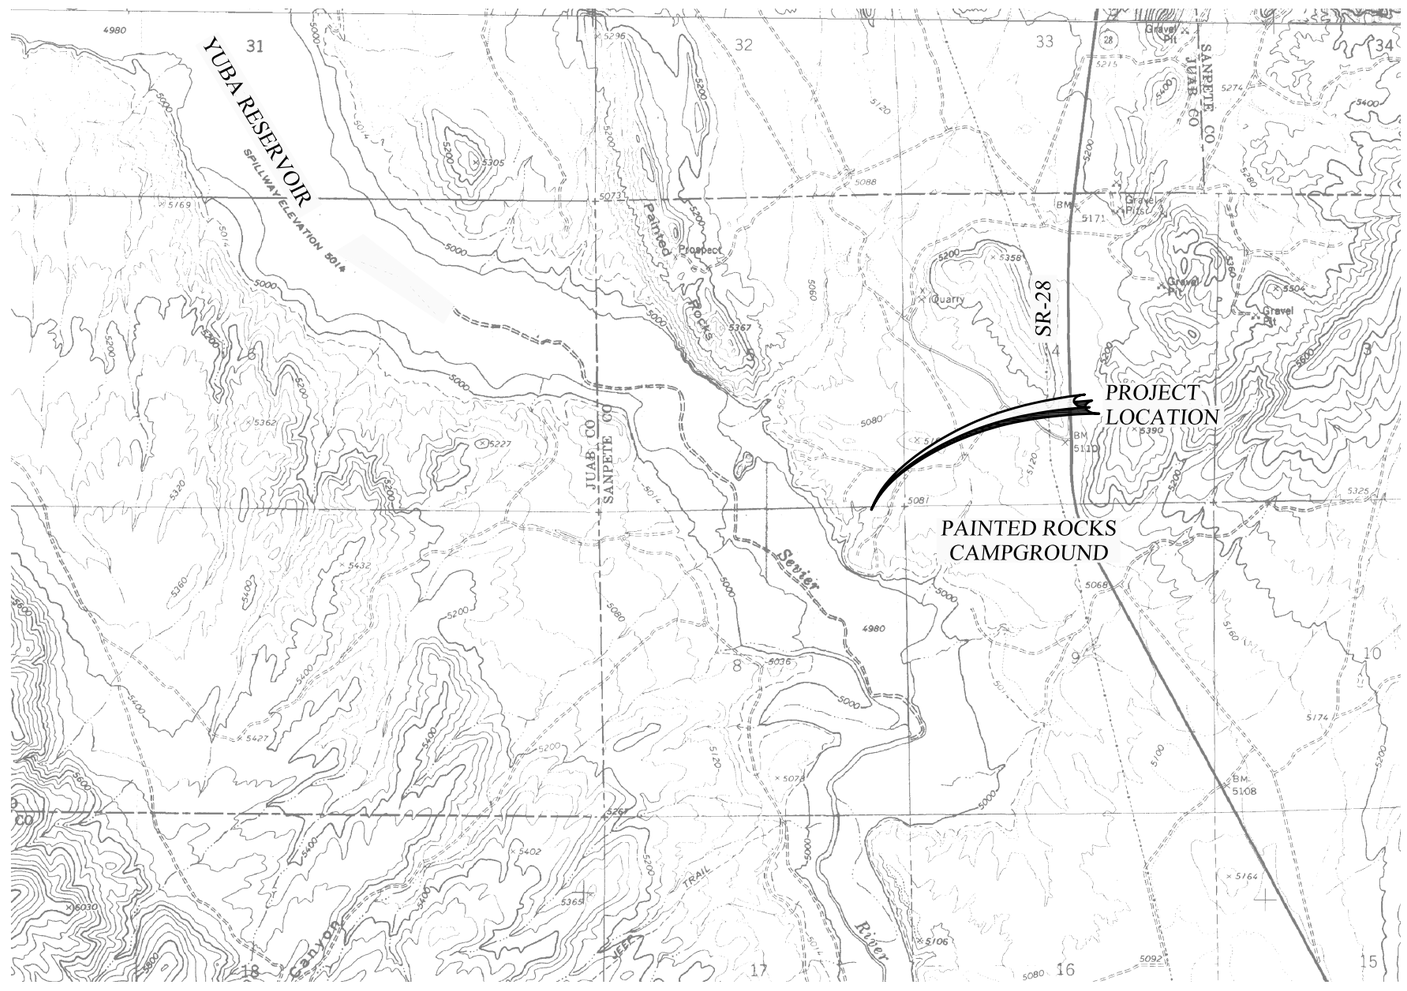

RECOMMENDED FOR APPROVAL:

PROJECT ENGINEER — DATE 6-01-05

LICENSED PROFESSIONAL ENGINEER No. 146602 CRAIG E. JOHANSEN STATE OF UTAH

APPROVALS:

STATE OF UTAH
DIVISION OF FACILITIES CONSTRUCTION
AND MANAGEMENT — DATE 6-01-05

UTAH STATE PARKS
YUBA LAKE STATE PARK MANAGER — DATE

johansen & tuttle ENGINEERING INC.
BOX 487, CASTLE DALE, UTAH 84513 (435) 381-2523
FAX (435) 381-2522 email jt@etv.net

YUBA LAKE STATE PARK, UTAH

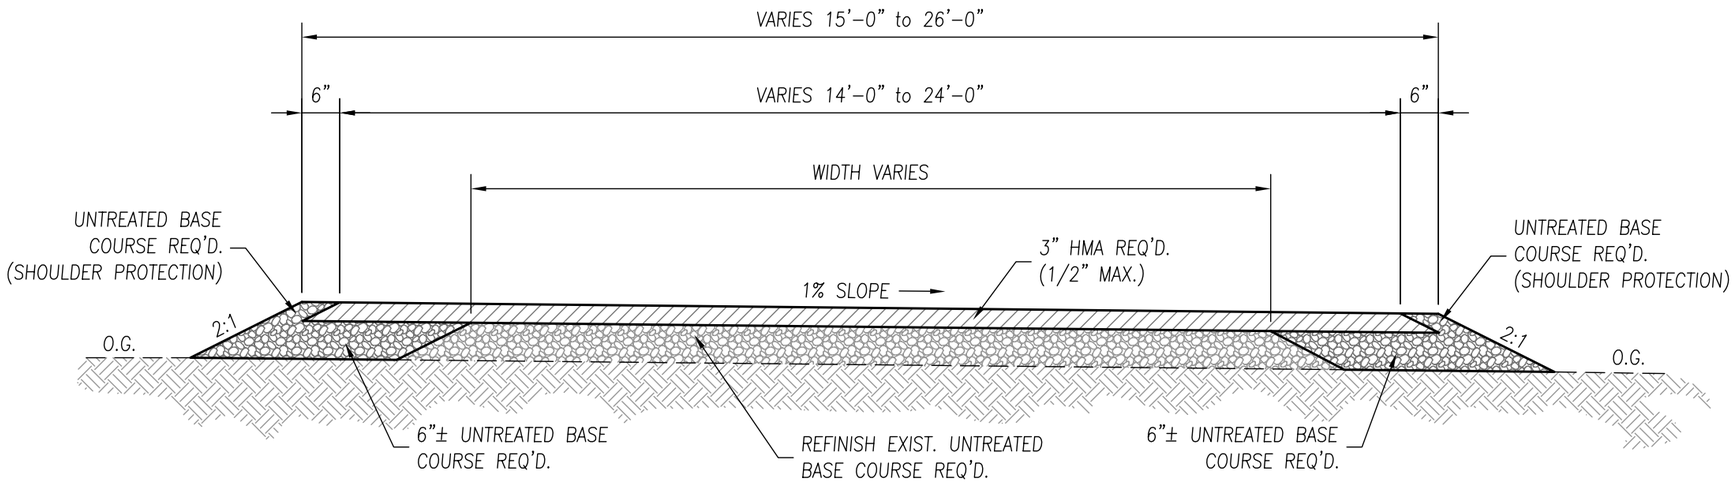

TYPICAL SECTION #1

PARKING STALLS & ROADWAY
AREA A & D

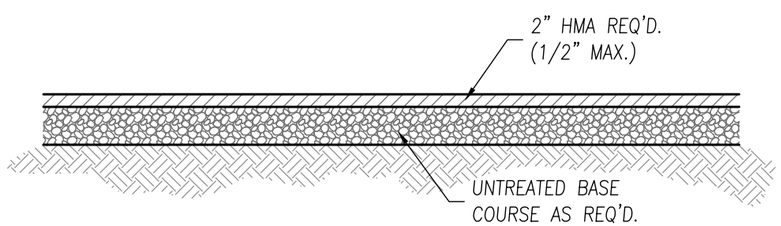

TYPICAL SECTION #2

PICNIC PADS PATH
AREA A

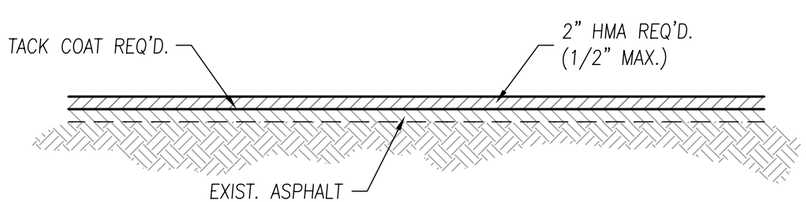

TYPICAL SECTION #3

HMA OVERLAY
AREA B & C

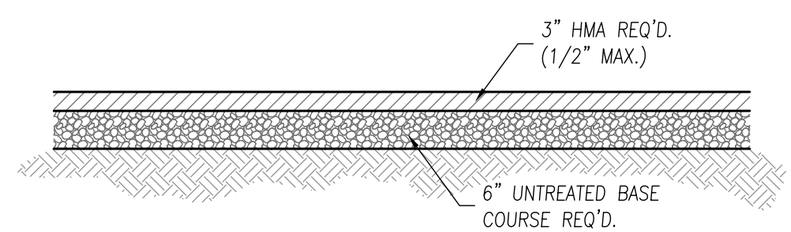

TYPICAL SECTION #4

HMA SURFACE
AREA E

DESIGNED HRT	4-05	CHECKED CEJ	4-05
DRAWN KLB	4-05	CHECKED HRT	4-05
SURVEYED BHT	11-04	CHECKED LMS	11-04
R.O.W.		CHECKED	

Johansen & Tuttle ENGINEERING INC.
BOX 487, CASTLE DALE, UTAH 84513 (435) 381-2523
FAX (435) 381-2522 email jt@etv.net

STATE of UTAH DFCM
YUBA LAKE STATE PARK
PAINTED ROCKS CAMPGROUND
PROJECT No. 04067510

TYPICAL SECTIONS

PROJECT NO. 04067510

SHEET NO. 2

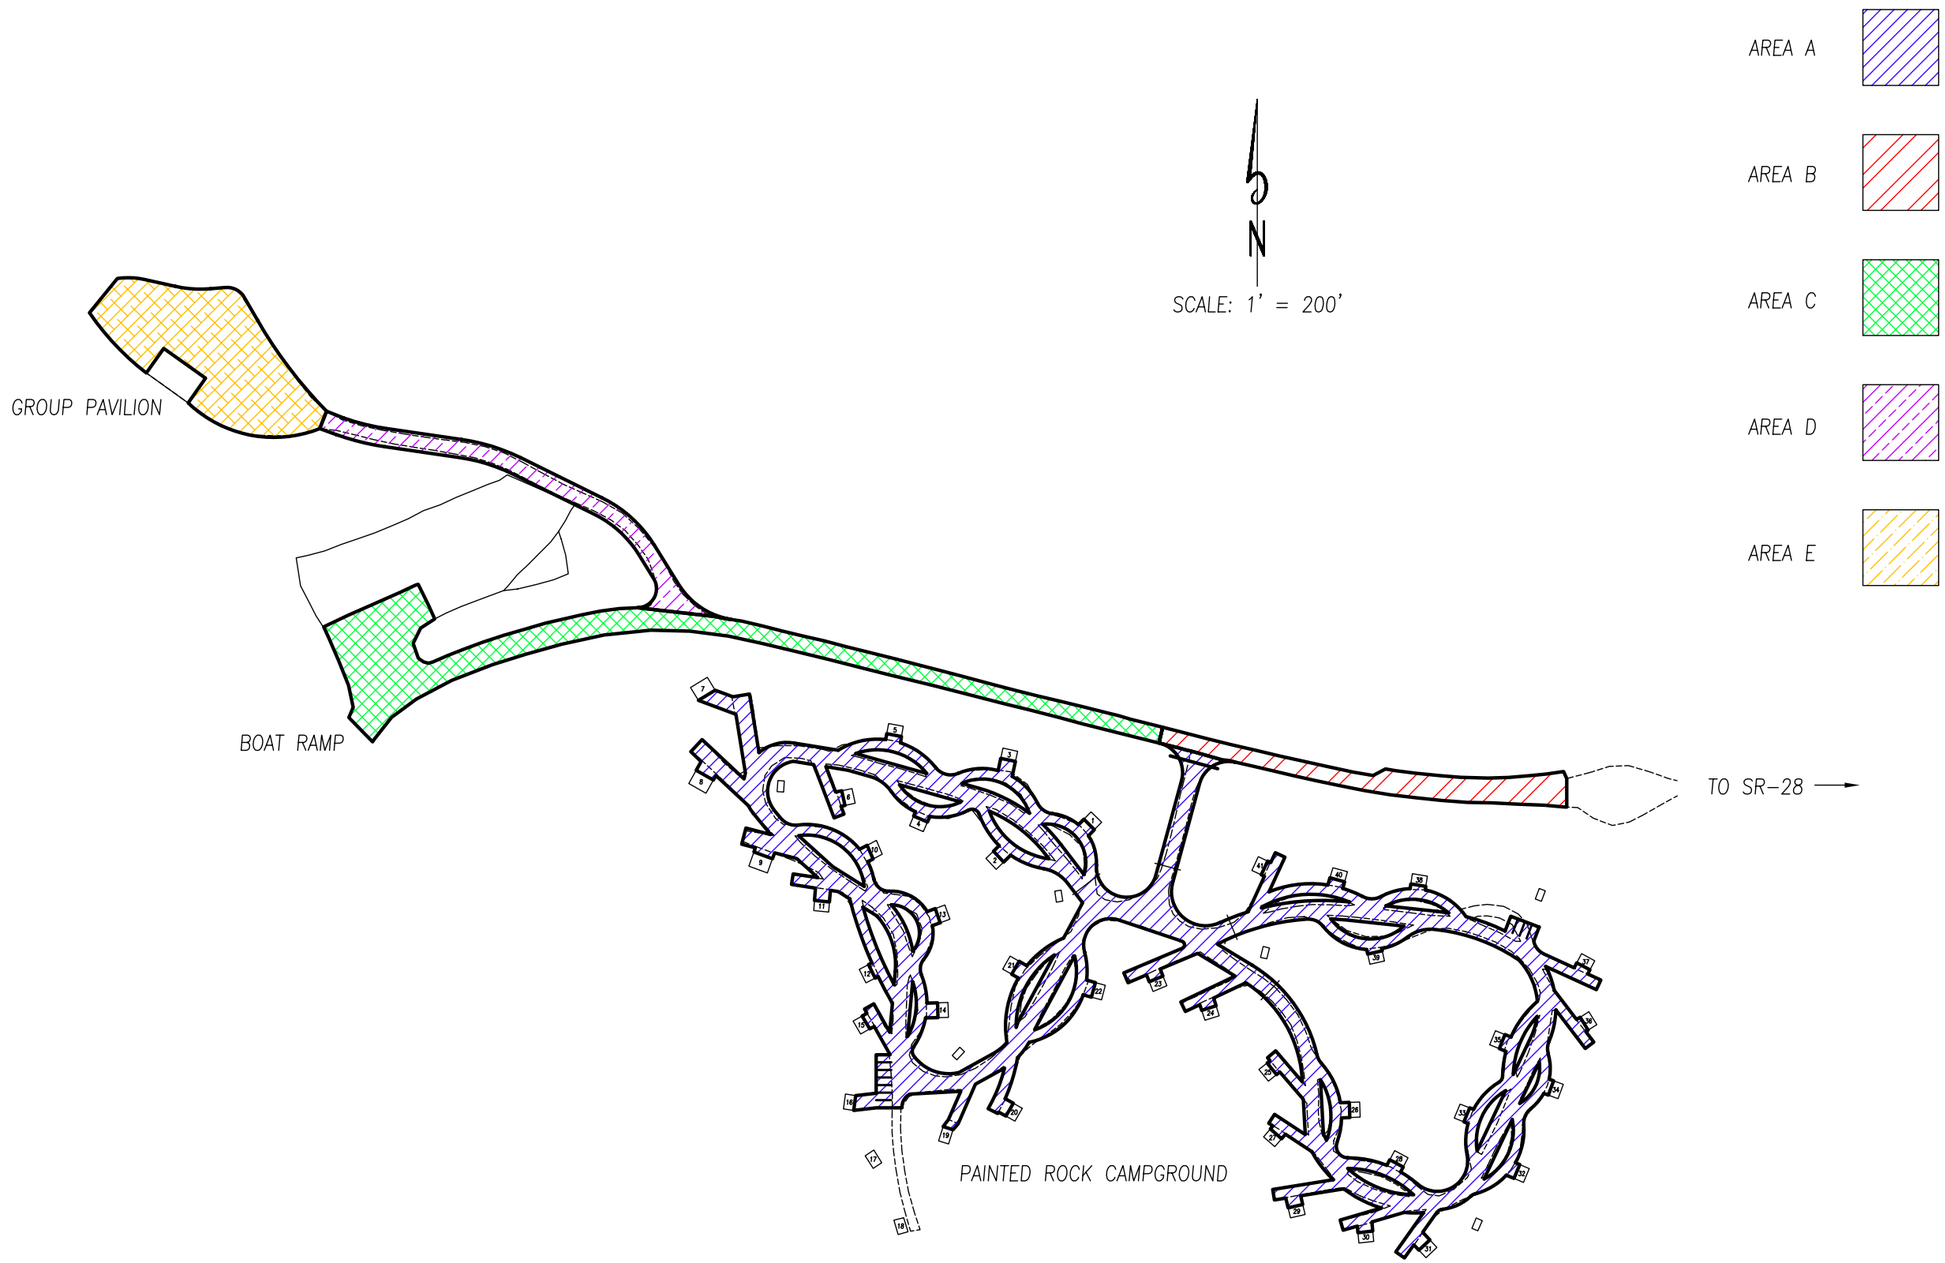

DESIGNED	HRT	4-05	
DRAWN	KLB	4-05	
SURVEYED	BHT	11-04	
R.O.W.			

CHECKED	CEJ	4-05	
CHECKED	HRT	4-05	
CHECKED	LMS	11-04	
CHECKED			

Johansen & Tuttle ENGINEERING INC.
BOX 487, CASTLE DALE, UTAH 84513 (435) 381-2523
FAX (435) 381-2522 email jt@etv.net

STATE of UTAH DFCM
YUBA LAKE STATE PARK
PAINTED ROCKS CAMPGROUND
PROJECT No. 04067510

OVERALL
SITE PLAN

PROJECT NO.
04067510

SHEET NO.
3

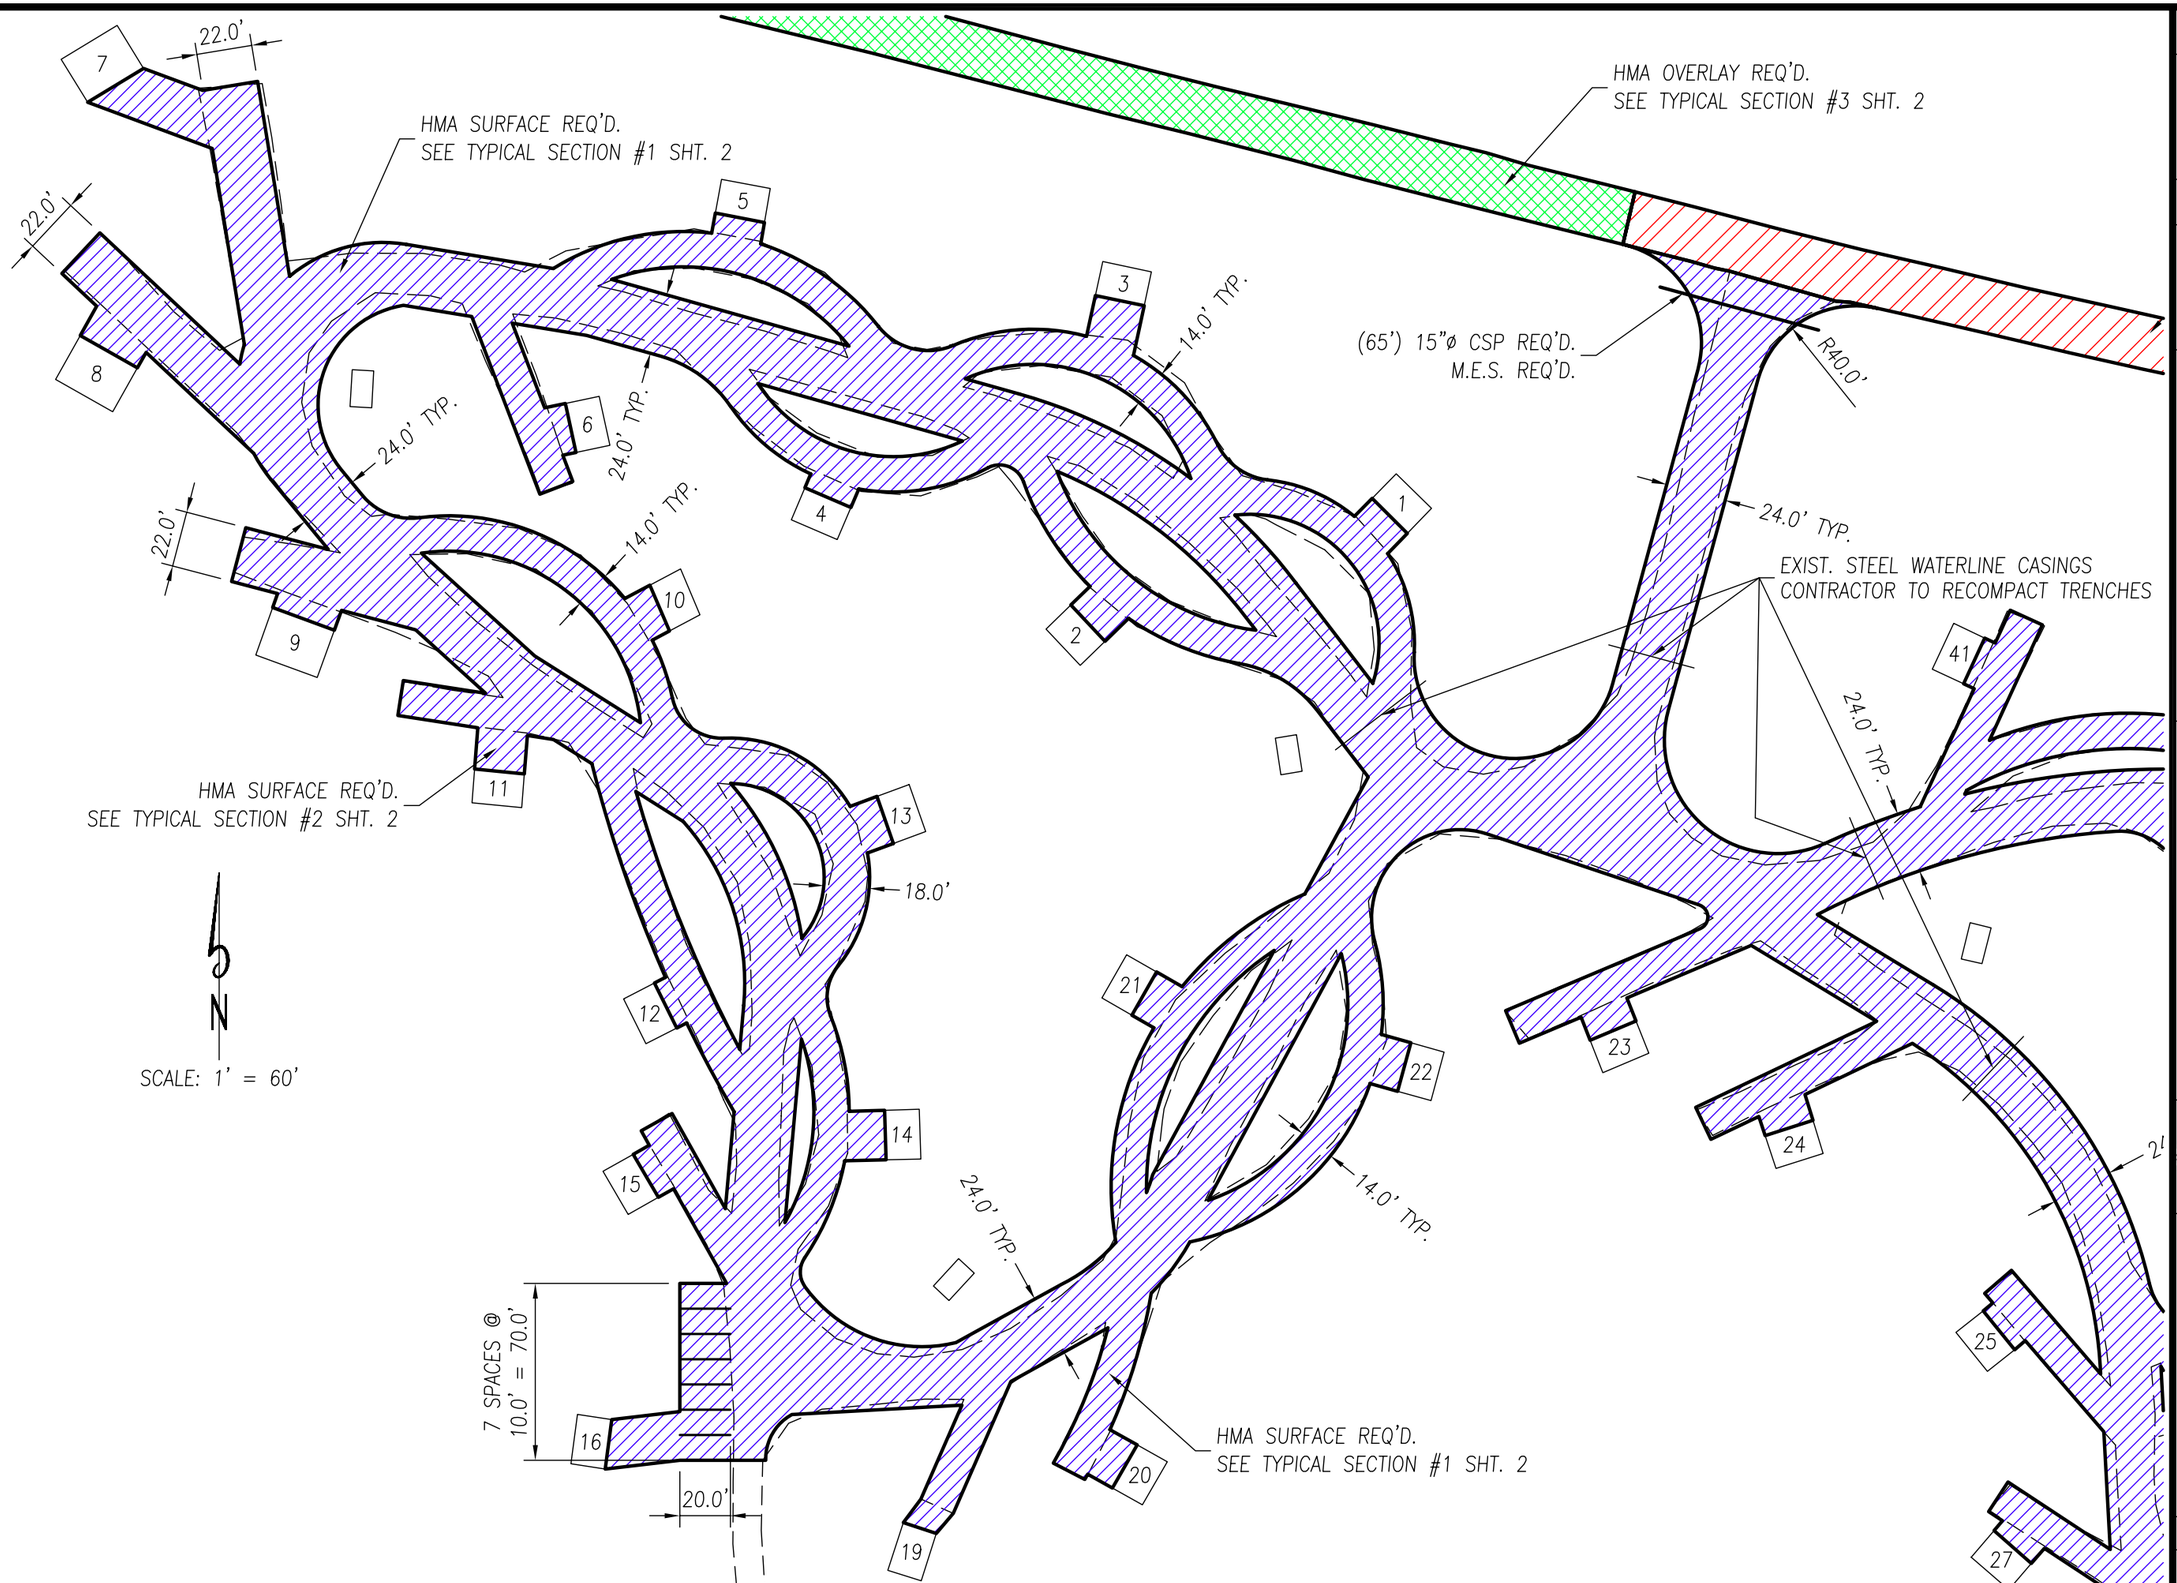

DESIGNED HRT	4-05	CHECKED CEJ	4-05
DRAWN KLB	4-05	CHECKED HRT	4-05
SURVEYED BHT	11-04	CHECKED LMS	11-04
R.O.W.		CHECKED	

Johansen & Tuttle ENGINEERING INC.
BOX 487, CASTLE DALE, UTAH 84513 (435) 381-2523
FAX (435) 381-2522 email jt@etv.net

STATE of UTAH DFCM
YUBA LAKE STATE PARK
PAINTED ROCKS CAMPGROUND
PROJECT No. 04067510

AREA A
SITE PLAN
SHEET 1

PROJECT NO.
04067510

SHEET NO.
4A

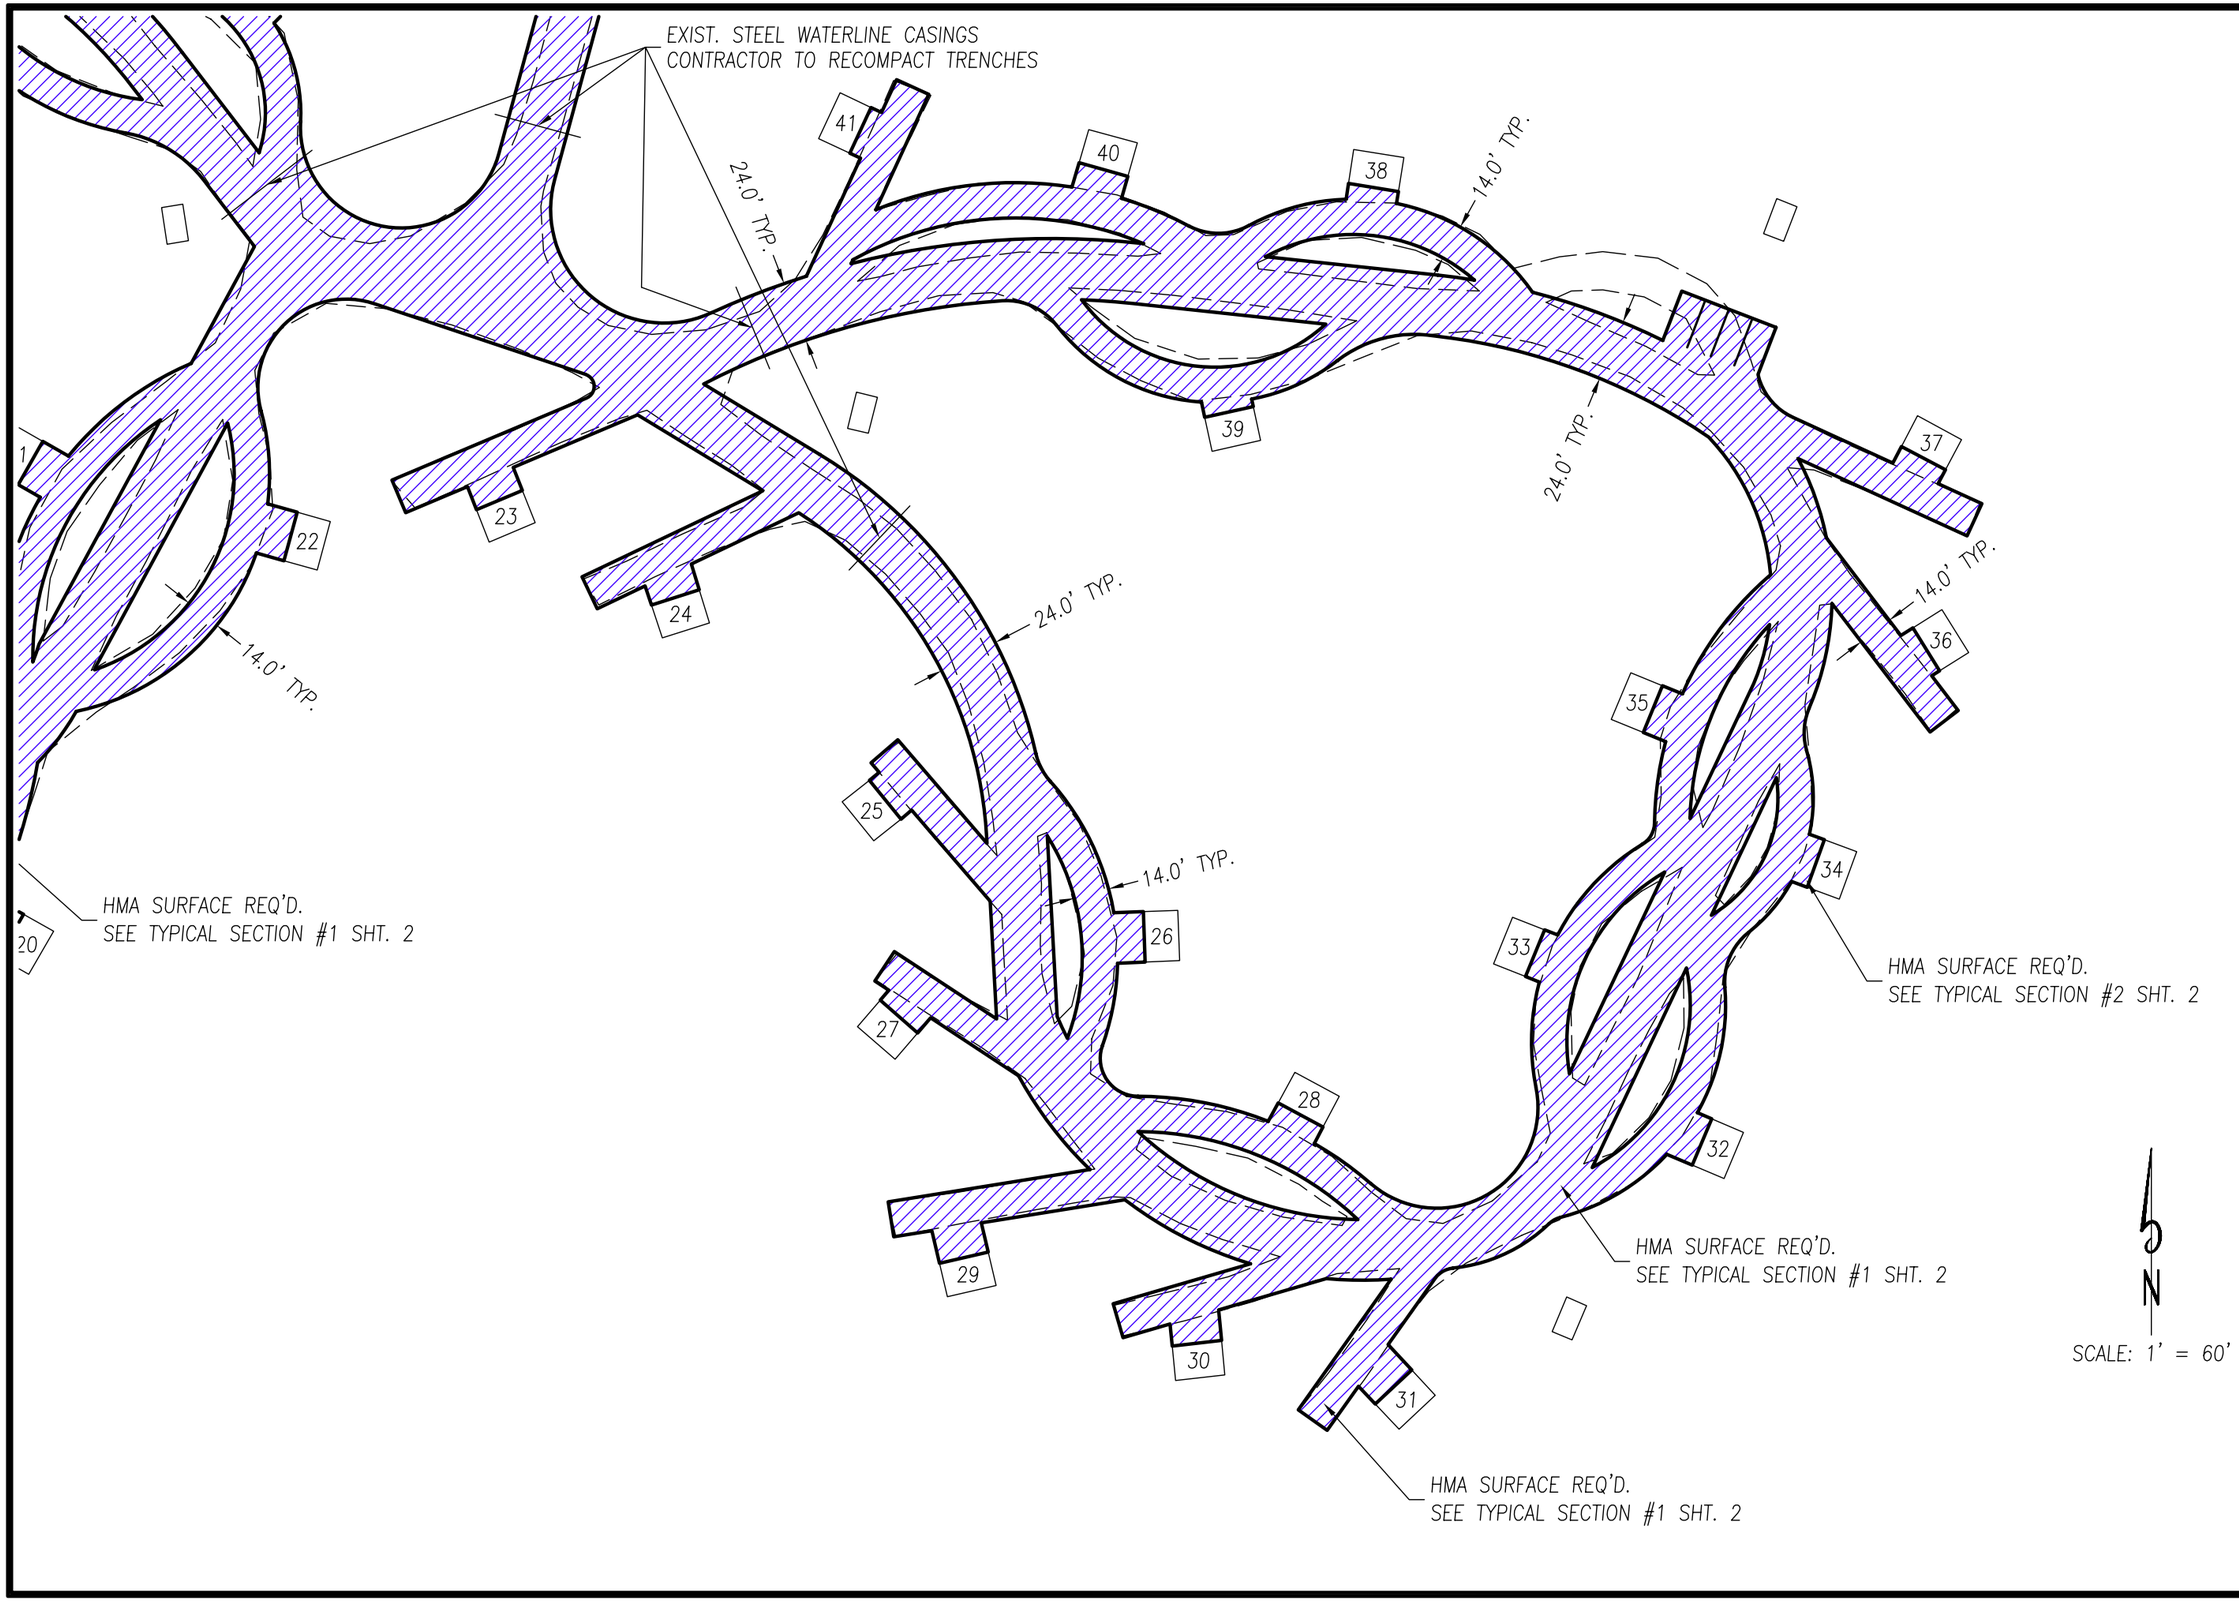

DESIGNED HRT	4-05	CHECKED CEJ	4-05
DRAWN KLB	4-05	CHECKED HRT	4-05
SURVEYED BHT	11-04	CHECKED LMS	11-04
R.O.W.		CHECKED	

johansen & tuttle ENGINEERING INC.
BOX 487, CASTLE DALE, UTAH 84513 (435) 381-2523
FAX (435) 381-2522 email jt@etv.net

STATE of UTAH DFCM
YUBA LAKE STATE PARK
PAINTED ROCKS CAMPGROUND
PROJECT No. 04067510

AREA A
SITE PLAN
SHEET 2

PROJECT NO.
04067510

SHEET NO.
4B

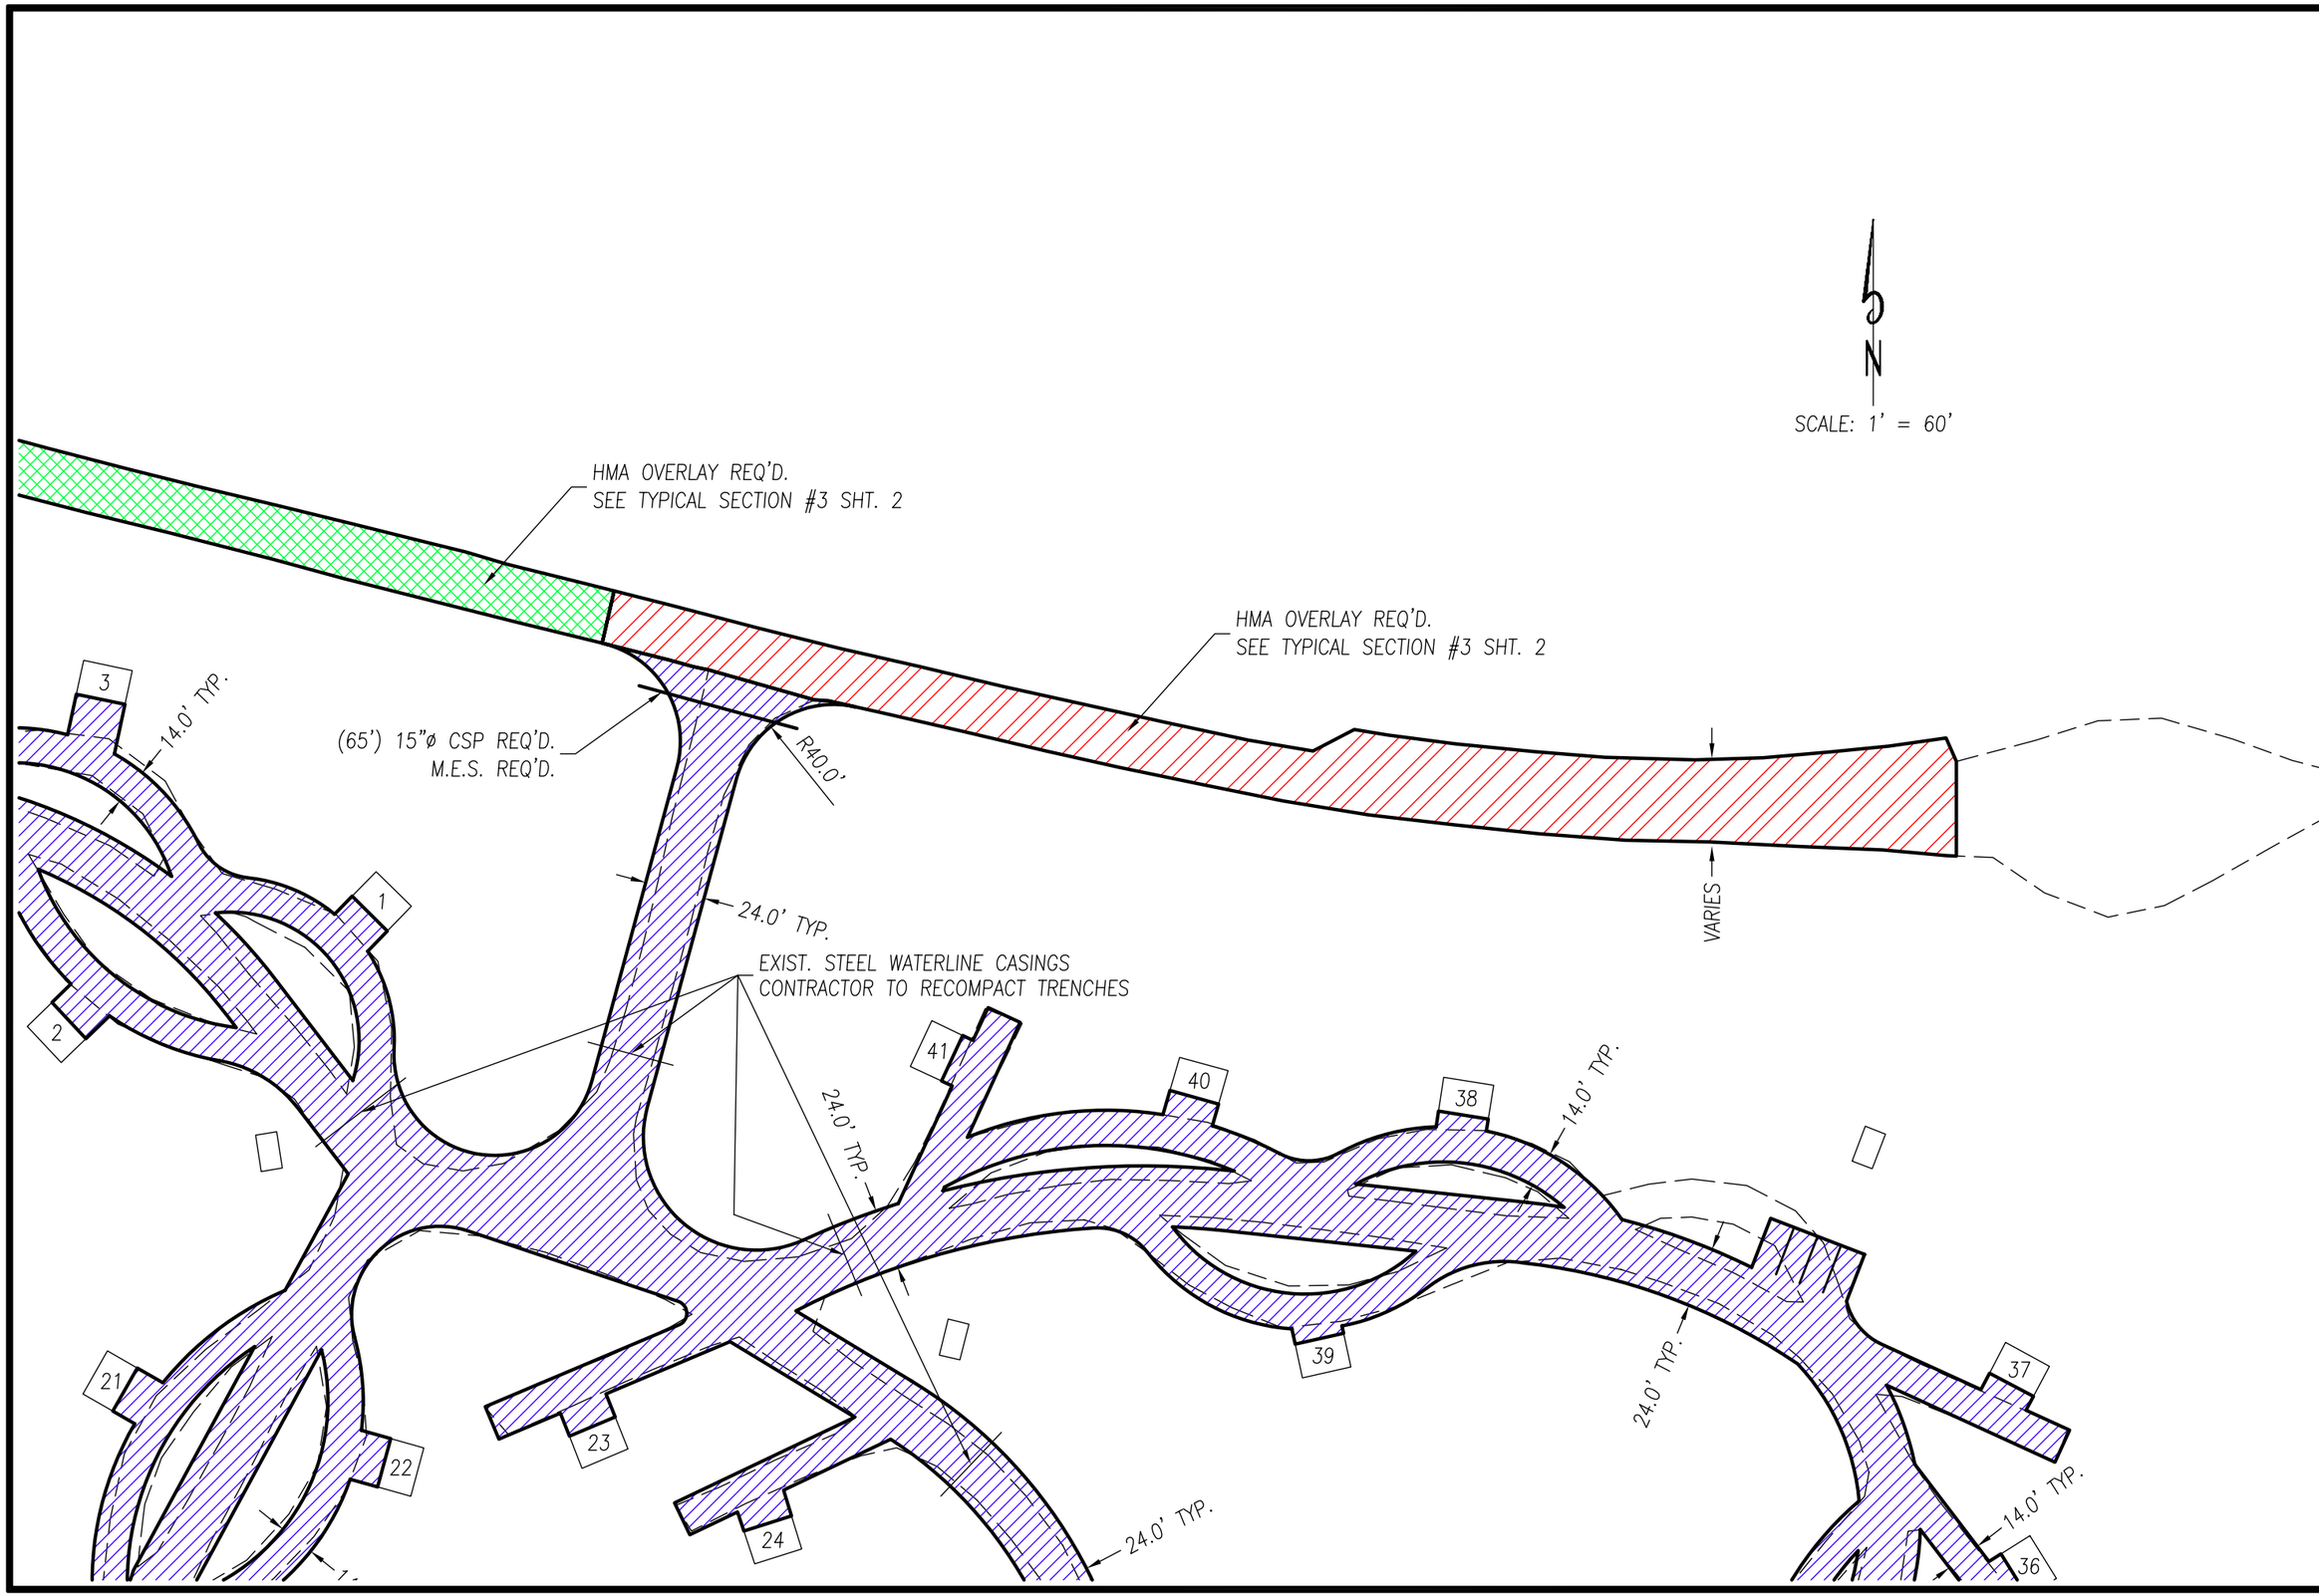

DESIGNED	HRT	4-05	CHECKED CEJ 4-05
DRAWN	KLB	4-05	CHECKED HRT 4-05
SURVEYED	BHT	11-04	CHECKED LMS 11-04
R.O.W.			CHECKED

Johansen & Tuttle ENGINEERING INC.
BOX 487, CASTLE DALE, UTAH 84513 (435) 381-2523
FAX (435) 381-2522 email jt@etv.net

STATE of UTAH DFCM
YUBA LAKE STATE PARK
PAINTED ROCKS CAMPGROUND
PROJECT No. 04067510

AREA B
SITE PLAN

PROJECT NO.
04067510

SHEET NO.
5

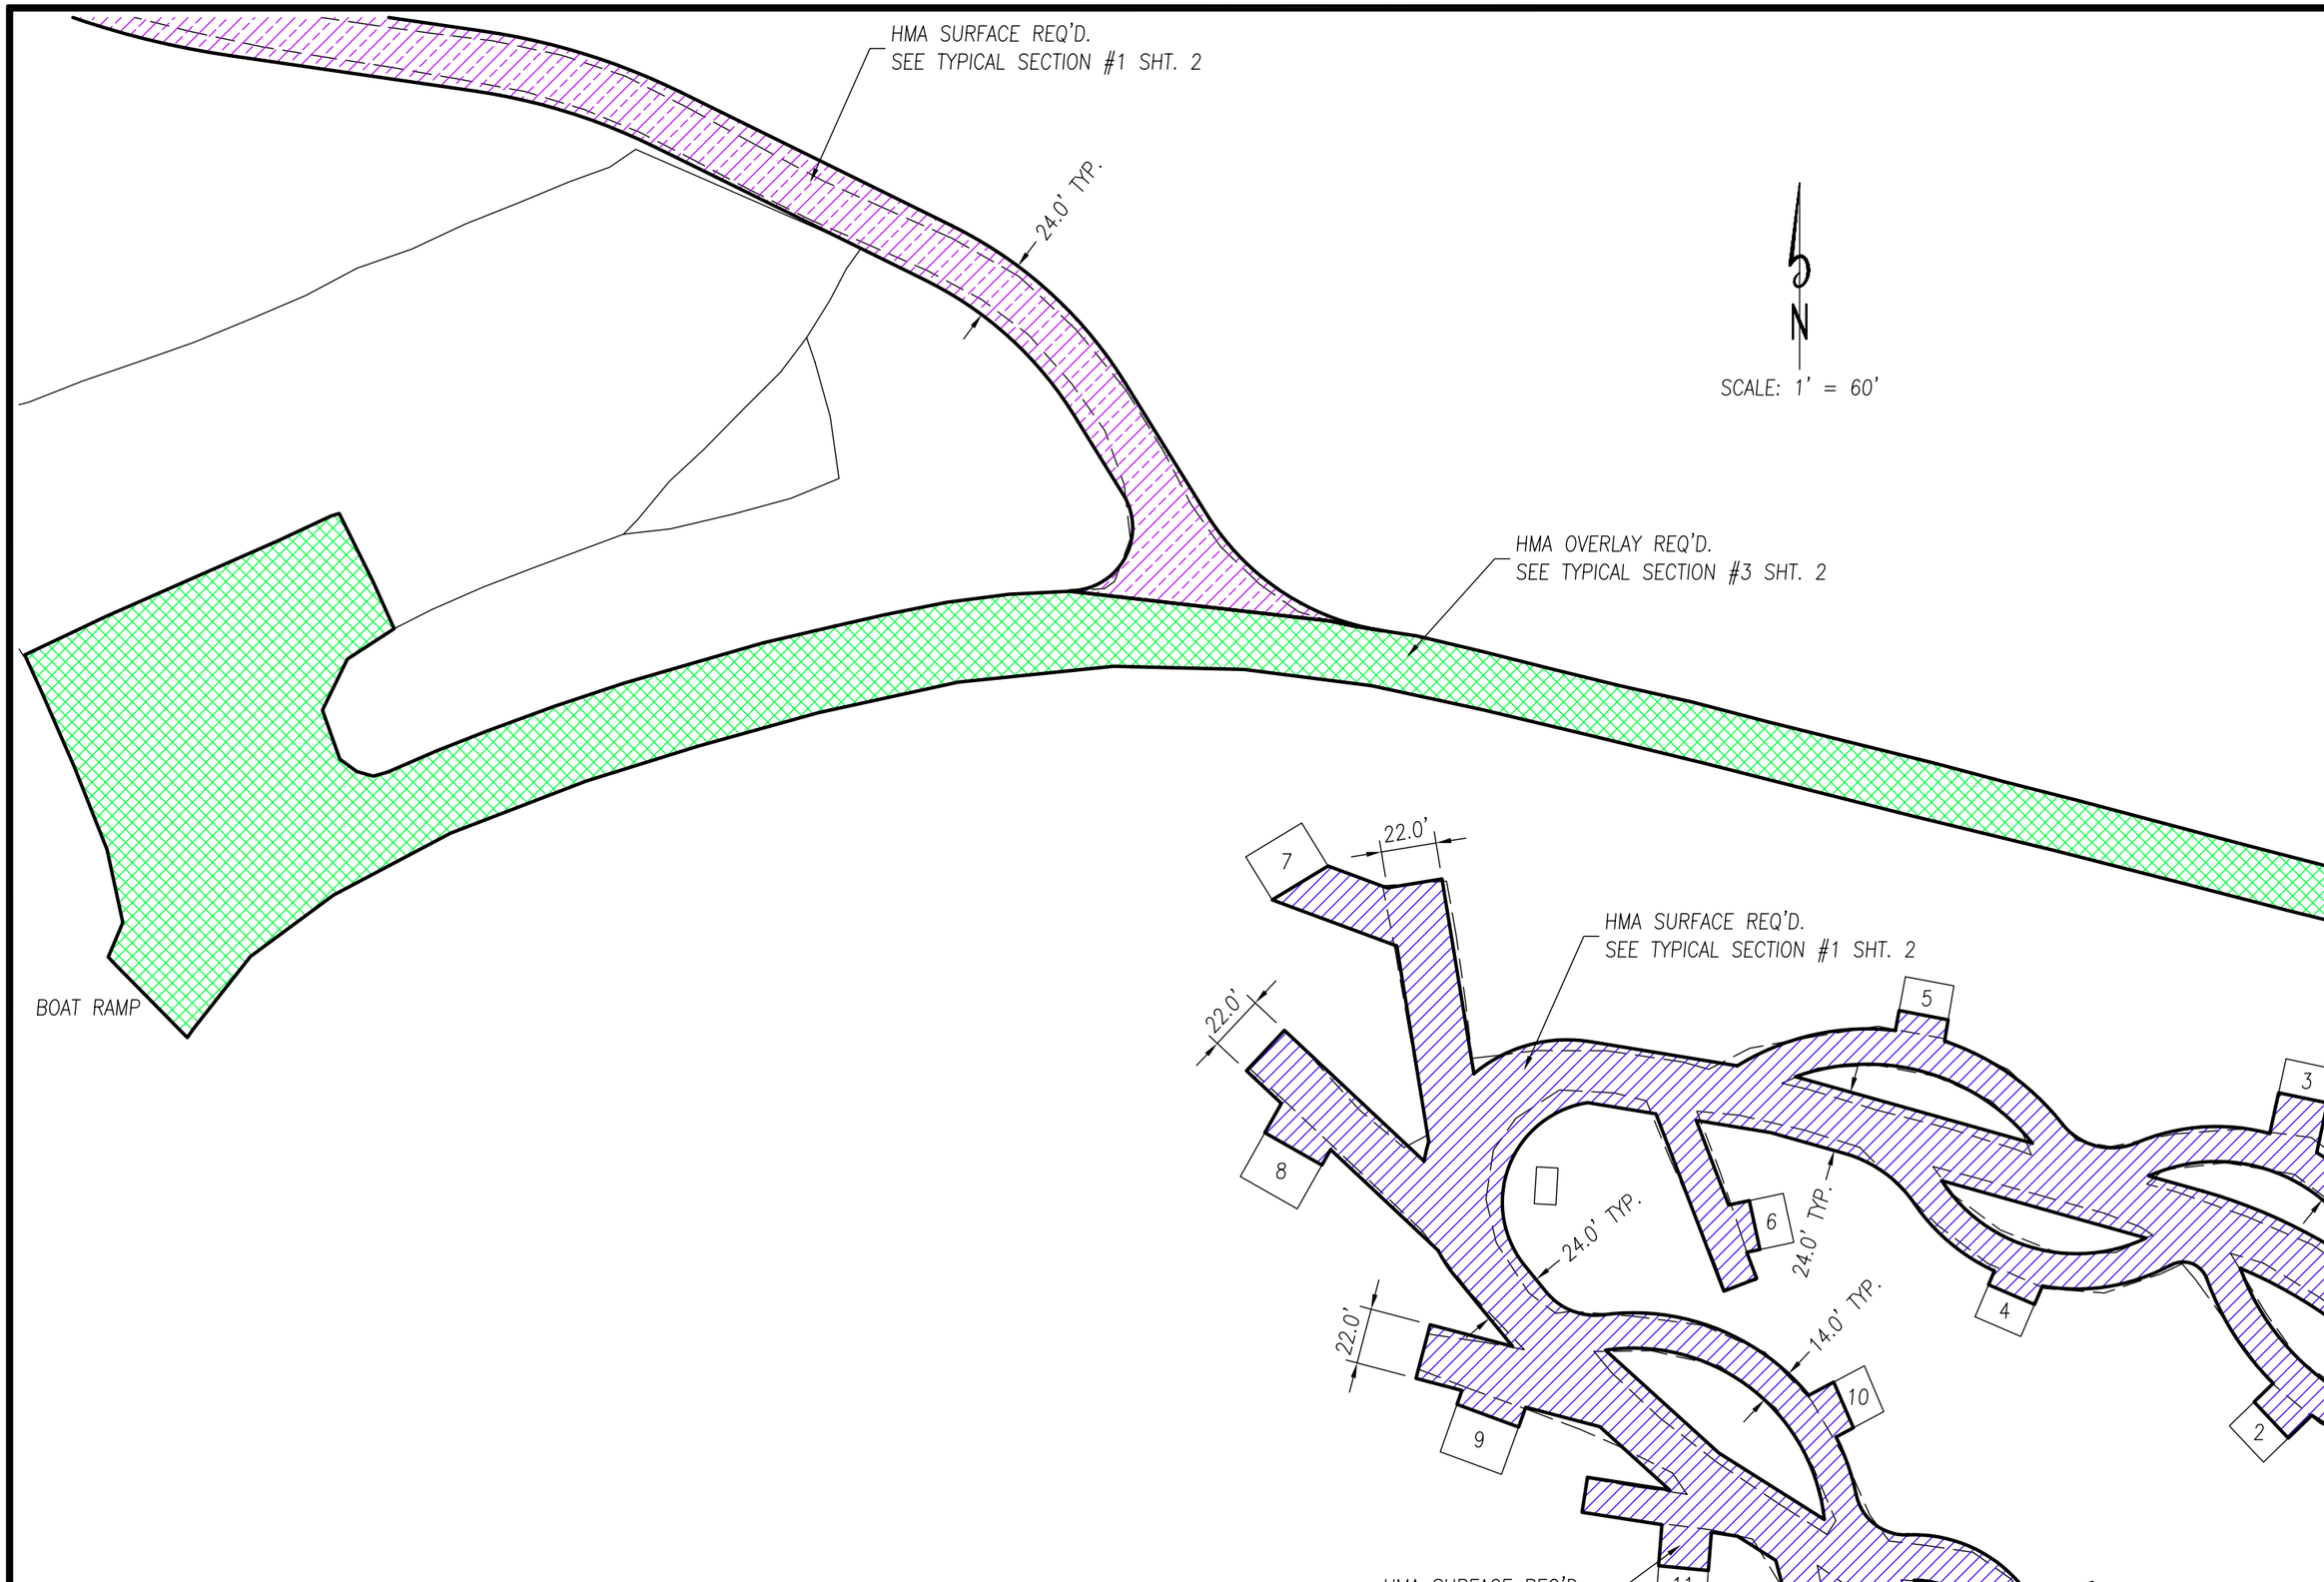

DESIGNED	HRT	4-05	CHECKED CEJ 4-05
DRAWN	KLB	4-05	CHECKED HRT 4-05
SURVEYED	BHT	11-04	CHECKED LMS 11-04
R.O.W.			CHECKED

Johansen & Tuttle ENGINEERING INC.
BOX 487, CASTLE DALE, UTAH 84513 (435) 381-2523
FAX (435) 381-2522 email jt@etv.net

STATE of UTAH DFCM
YUBA LAKE STATE PARK
PAINTED ROCKS CAMPGROUND
PROJECT No. 04067510

AREA C
SITE PLAN

PROJECT NO.
04067510

SHEET NO.
6

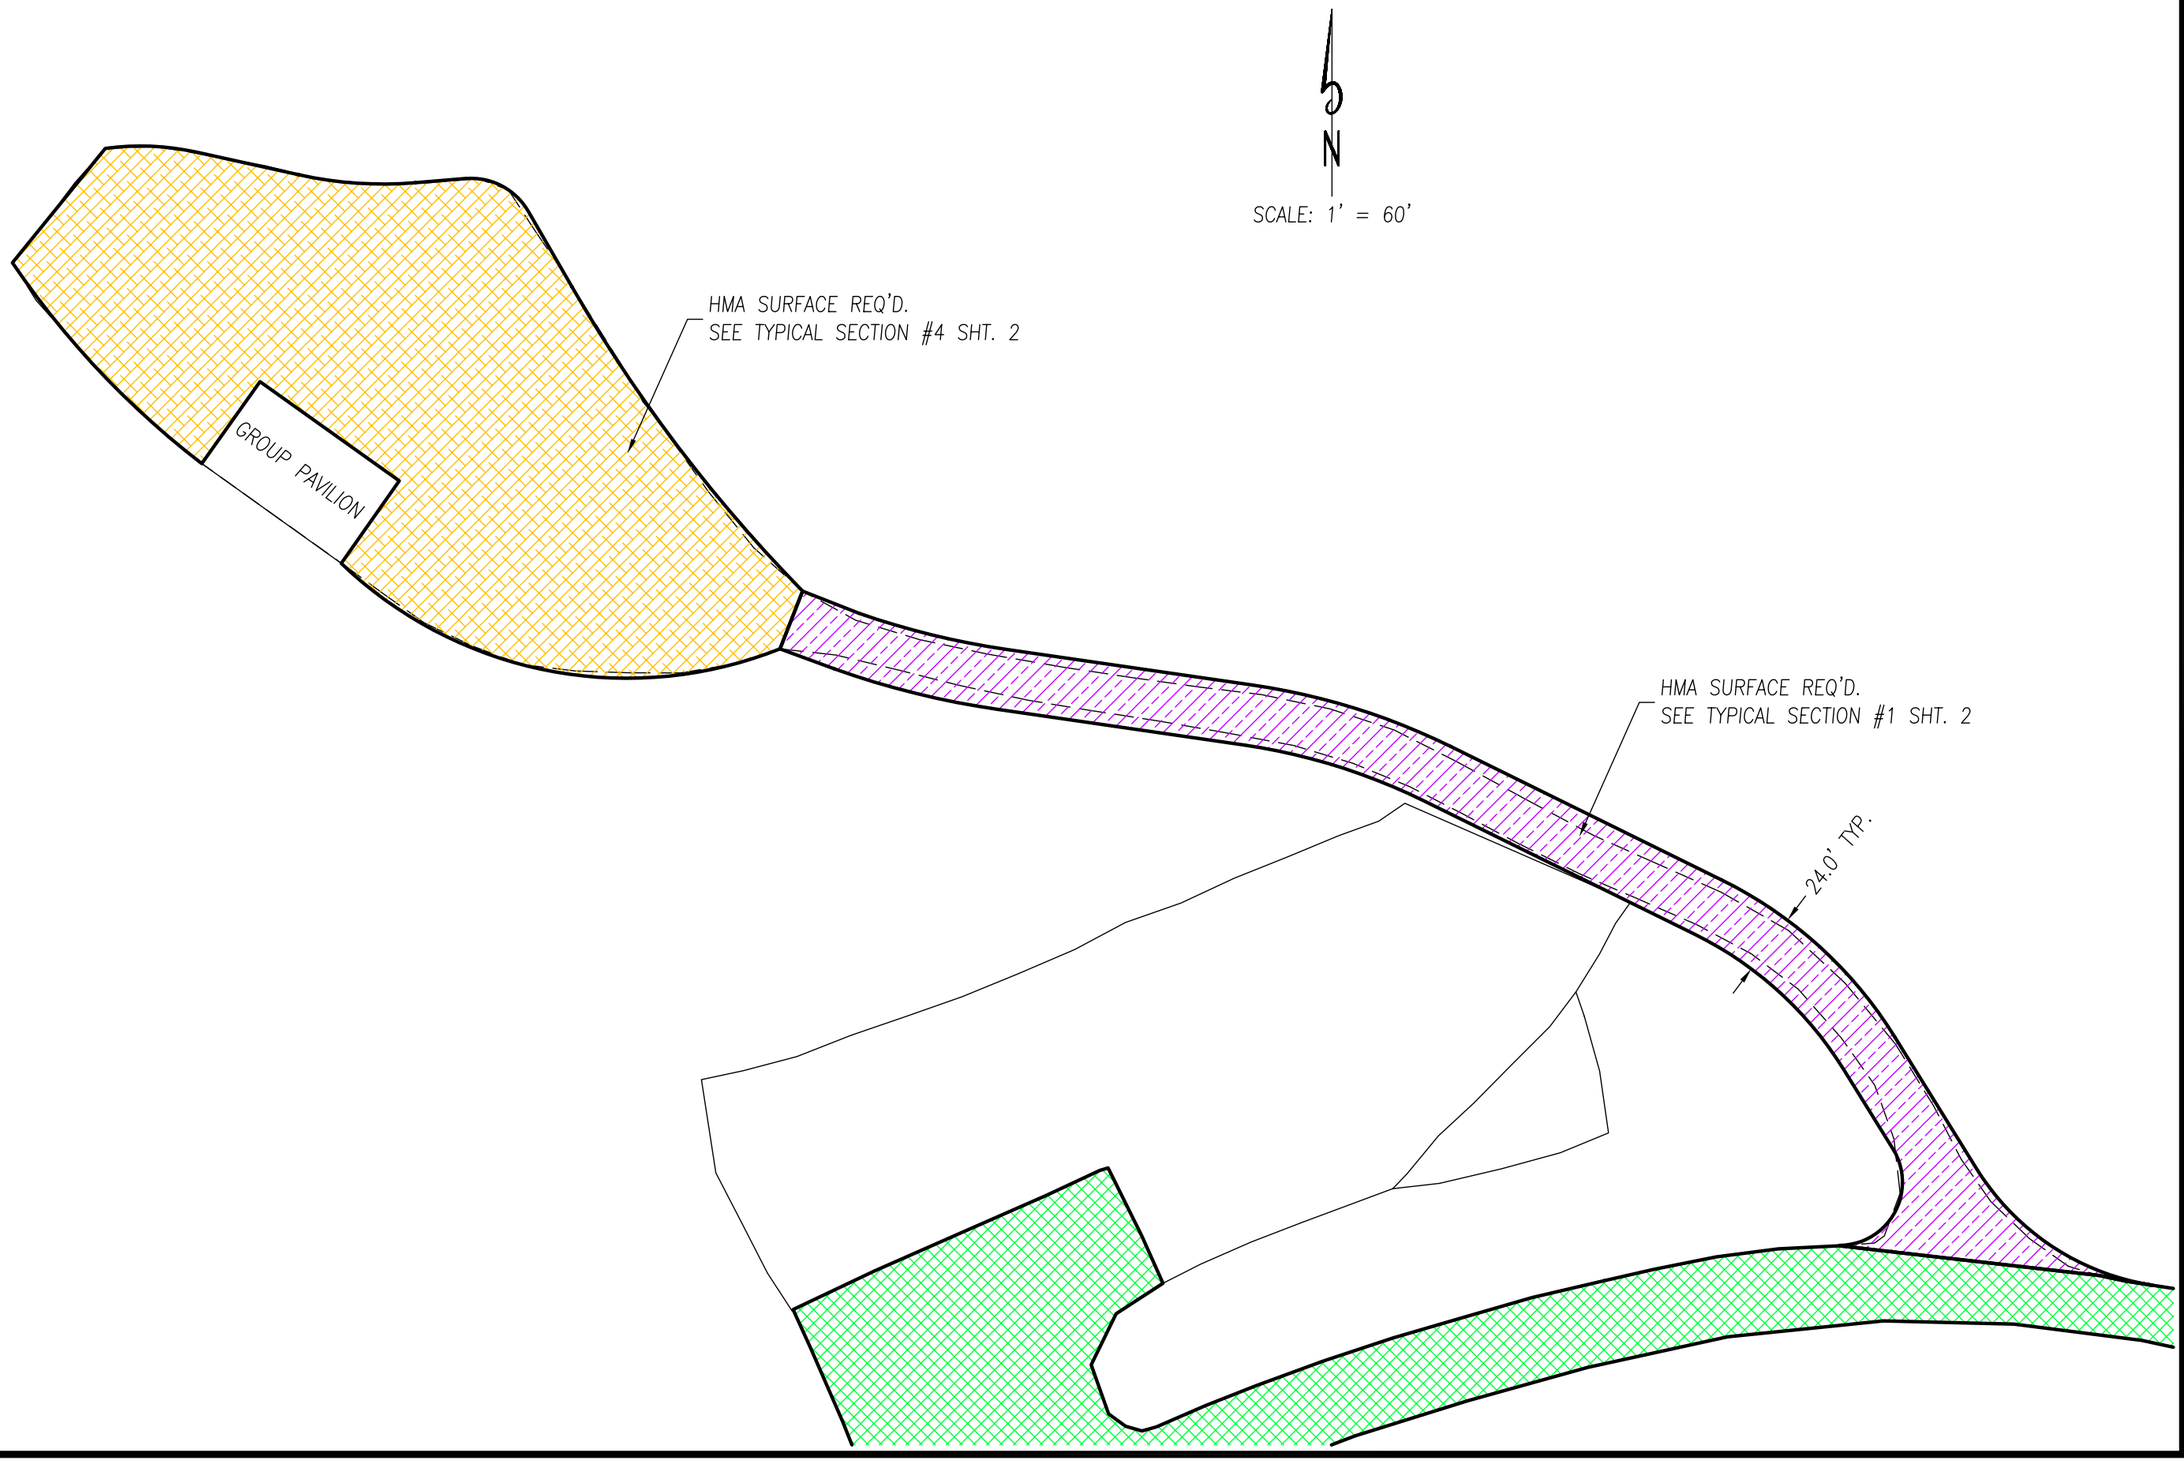

DESIGNED	HRT	4-05	CHECKED CEJ 4-05
DRAWN	KLB	4-05	CHECKED HRT 4-05
SURVEYED	BHT	11-04	CHECKED LMS 11-04
R.O.W.			CHECKED

Johansen & Tuttle ENGINEERING INC.
BOX 487, CASTLE DALE, UTAH 84513 (435) 381-2523
FAX (435) 381-2522 email jt@etv.net

STATE of UTAH DFCM
YUBA LAKE STATE PARK
PAINTED ROCKS CAMPGROUND
PROJECT No. 04067510

AREA D & E
SITE PLAN

PROJECT NO.
04067510

SHEET NO.
7