UTAH PARKS AND RECREATION

SNOW CANYON SLURRY SEAL

Washington County, Utah

Construction Plans

DFCM NO. 05110510

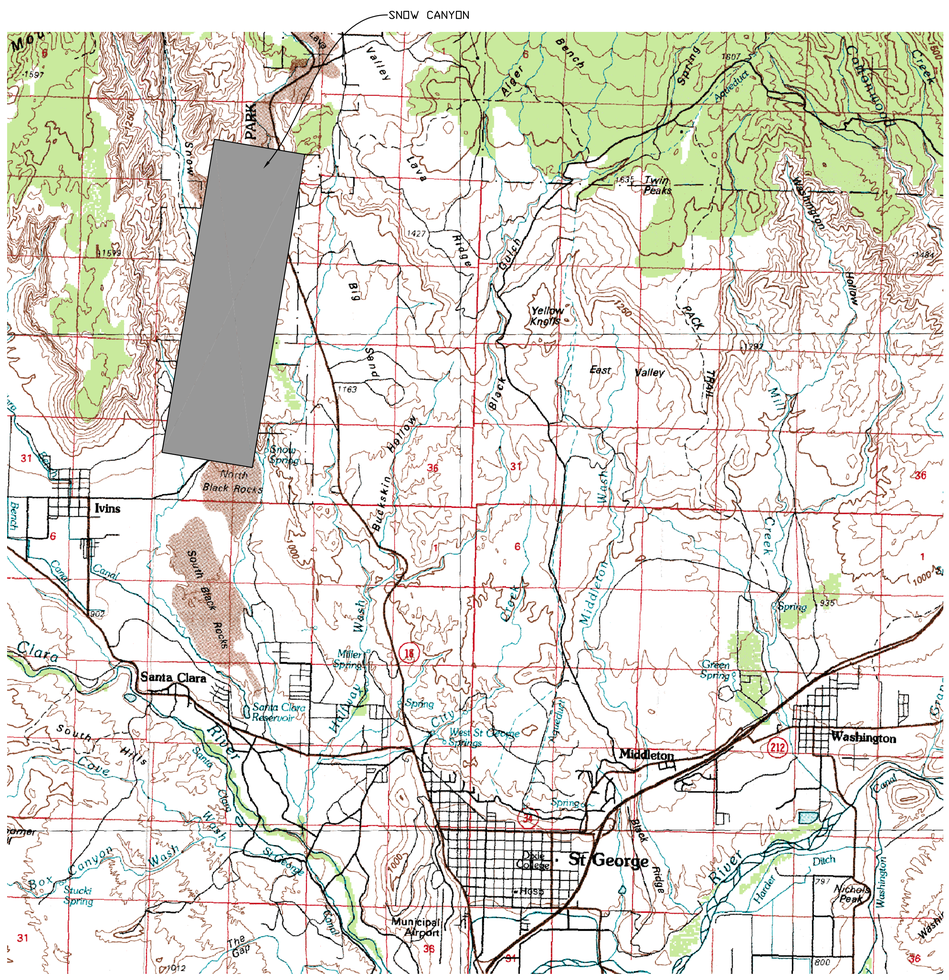

VICINITY MAP

SHEET INDEX

SHEET NUMBER	SHEET DESCRIPTION
1	COVER SHEET
2	CONSTRUCTION PLAN

LOCATION MAP

CALL BEFORE YOU DIG! IT'S THE LAW BLUE STAKES 1 800 662 4111

SNOW CANYON SLURRY SEAL

DFCM NO. 05110510

PREPARED FOR: UTAH PARKS AND RECREATION

DATE SUBMITTED: AUG. 2005

NOLTE

BEYOND ENGINEERING

6671 SOUTH REDWOOD ROAD, SUITE 101, WEST JORDAN, UT. 84084
801.743.1300 TEL 801.743.0300 FAX WWW.NOLTE.COM

LICENSED PROFESSIONAL ENGINEER No. 270928 CURT EDWARD McCUISTION STATE OF UTAH

SHEET NUMBER 1 OF 2 SHEETS

SCALE
VERTICAL: 1"= N/A
HORIZONTAL: 1"= N/A

JOB NUMBER XX0000

NO.	BY	DATE	REVISIONS
0	JLB	08-19-05	ISSUED FOR CONSTRUCTION

CAUTION: The engineer preparing these plans will not be responsible for, or liable for, unauthorized changes to or uses of these plans. All changes to the plans must be in writing and must be approved by the preparer of these plans.

DATE: 08/19/05 TIME: 7:39 a.m. DRAWING NAME: IPOTT.DWG
SERVER: NONE SERVICE: NONE PLOTTING VIEW: NONE
PATH: N:\SLB0240\Cadd\lp\ DESIGNER: JLB PROJ. MGR: CEM

XREFS: 24x36S

DATE: 08/22/05 TIME: 9:43 a.m. DRAWING NAME: JP2002.DWG
SERVER: SLS01 SERVICE: NONE PLOTTING VIEW: NONE
PATH: \S:\BXXXX - SNOW CANYON\Cadd\Wkfolder\ CLN PROJ MGR: NONE

GENERAL NOTES

1. CONTRACTOR TO VERIFY LOCATION AND DEPTH OF ALL UTILITIES PRIOR TO ANY CONSTRUCTION OR EXCAVATION.
2. ALL WORK TO BE DONE ACCORDING TO LOCAL, COUNTY, STATE AND FEDERAL GUIDELINES AS APPLICABLE, SPECIFICATIONS AND DETAILS
3. NOTIFY OWNER 48 HOURS IN ADVANCE OF ANY WATER SHUT OFF'S AND ANTICIPATED DURATION
4. NO CHANGE IN DESIGN, LOCATION OR GRADE WILL BE MADE BY THE CONTRACTOR WITHOUT WRITTEN APPROVAL
5. CONTRACTOR TO CALL BLUE STAKES AT 532-5000 48 HOURS PRIOR TO ANY DEMOLITION WORK.
6. ALL CONSTRUCTION SIGNAGE, BARRICADE, TRAFFIC CONTROL DEVICES, ETC., SHALL CONFORM TO THE LATEST EDITION OF THE M.U.T.C.D. CONTRACTOR WILL MAINTAIN SUCH SO THEY ARE PROPERLY PLACED AND VISIBLE AT ALL TIMES.
7. CONTRACTOR SHALL DOCUMENT EXISTING PAVEMENT MARKINGS AND ACCURATELY REPLACE THE EXISTING MARKINGS UPON COMPLETION OF PAVEMENT OVERLAY/SEALING (REPLACE DOUBLE YELLOW CENTER MARKINGS AND WHITE SHOULDER STRIPES ALONG THE ENTIRE LENGTH OF THE PROJECT, EVEN WHEN STRIPING IS NOT EXISTING PRIOR.)
8. ALL ROAD AND PARKING STRIPING SHALL BE ACCOMPLISHED IN ACCORDANCE WITH DFCM, LOCAL, COUNTY, STATE AND FEDERAL GUIDELINES AND THE LATEST EDITION OF MUTCD AS APPLICABLE.
9. TYPE II SLURRY SEAL WORK TO BE ACCOMPLISHED IN 3 SECTIONS AS DETERMINED BY OWNER. (SEE TECHNICAL SPECIFICATIONS FOR SLURRY SEAL INFORMATION.)
10. COORDINATE WITH OWNER FOR NECESSARY DEVEGITATION ALONG SHOLDERS OF ROADWAY.
11. PROVIDE RETRO-REFLECTIVE GLASS BEADED PAINT STRIPING 300' BEFORE EACH ENTRANCE AND THROUGHOUT THE LENGTH OF THE ENTIRE PROJECT.

SCALE
(APPROXIMATE - FROM AERIAL PHOTO)
HORIZONTAL: 1" = 800'
0 200' 400' 800' 1200'

CALL BEFORE YOU DIG!
BLUE STAKES 1 800 662 4111

NO.	BY	DATE	REVISIONS
0	JAB	08-19-05	ISSUED FOR CONSTRUCTION

CAUTION
The engineer preparing these plans will not be responsible for, or liable for, unauthorized changes to or uses of these plans. All changes to the plans must be in writing and must be approved by the preparer of these plans.

SNOW CANYON SLURRY SEAL

DFCM NO. 05114550
CONSTRUCTION PLAN

PREPARED FOR: UTAH PARKS AND RECREATION

DATE SUBMITTED: AUG. 2005

NOLTE
BEYOND ENGINEERING
8671 SOUTH REDWOOD ROAD, SUITE 101, WEST JORDAN, UT. 84084
801.743.8900 TEL 801.743.8900 FAX WWW.NOLTE.COM

LICENSED PROFESSIONAL ENGINEER
No. 270928
CURT EDWARD McCUISTION
STATE OF UTAH

SHEET NUMBER
2 OF 2 SHEETS

SCALE
VERTICAL: 1"= XX
HORIZONTAL: 1"= 800'

JOB NUMBER
XX0000

XREFS: 24x36S