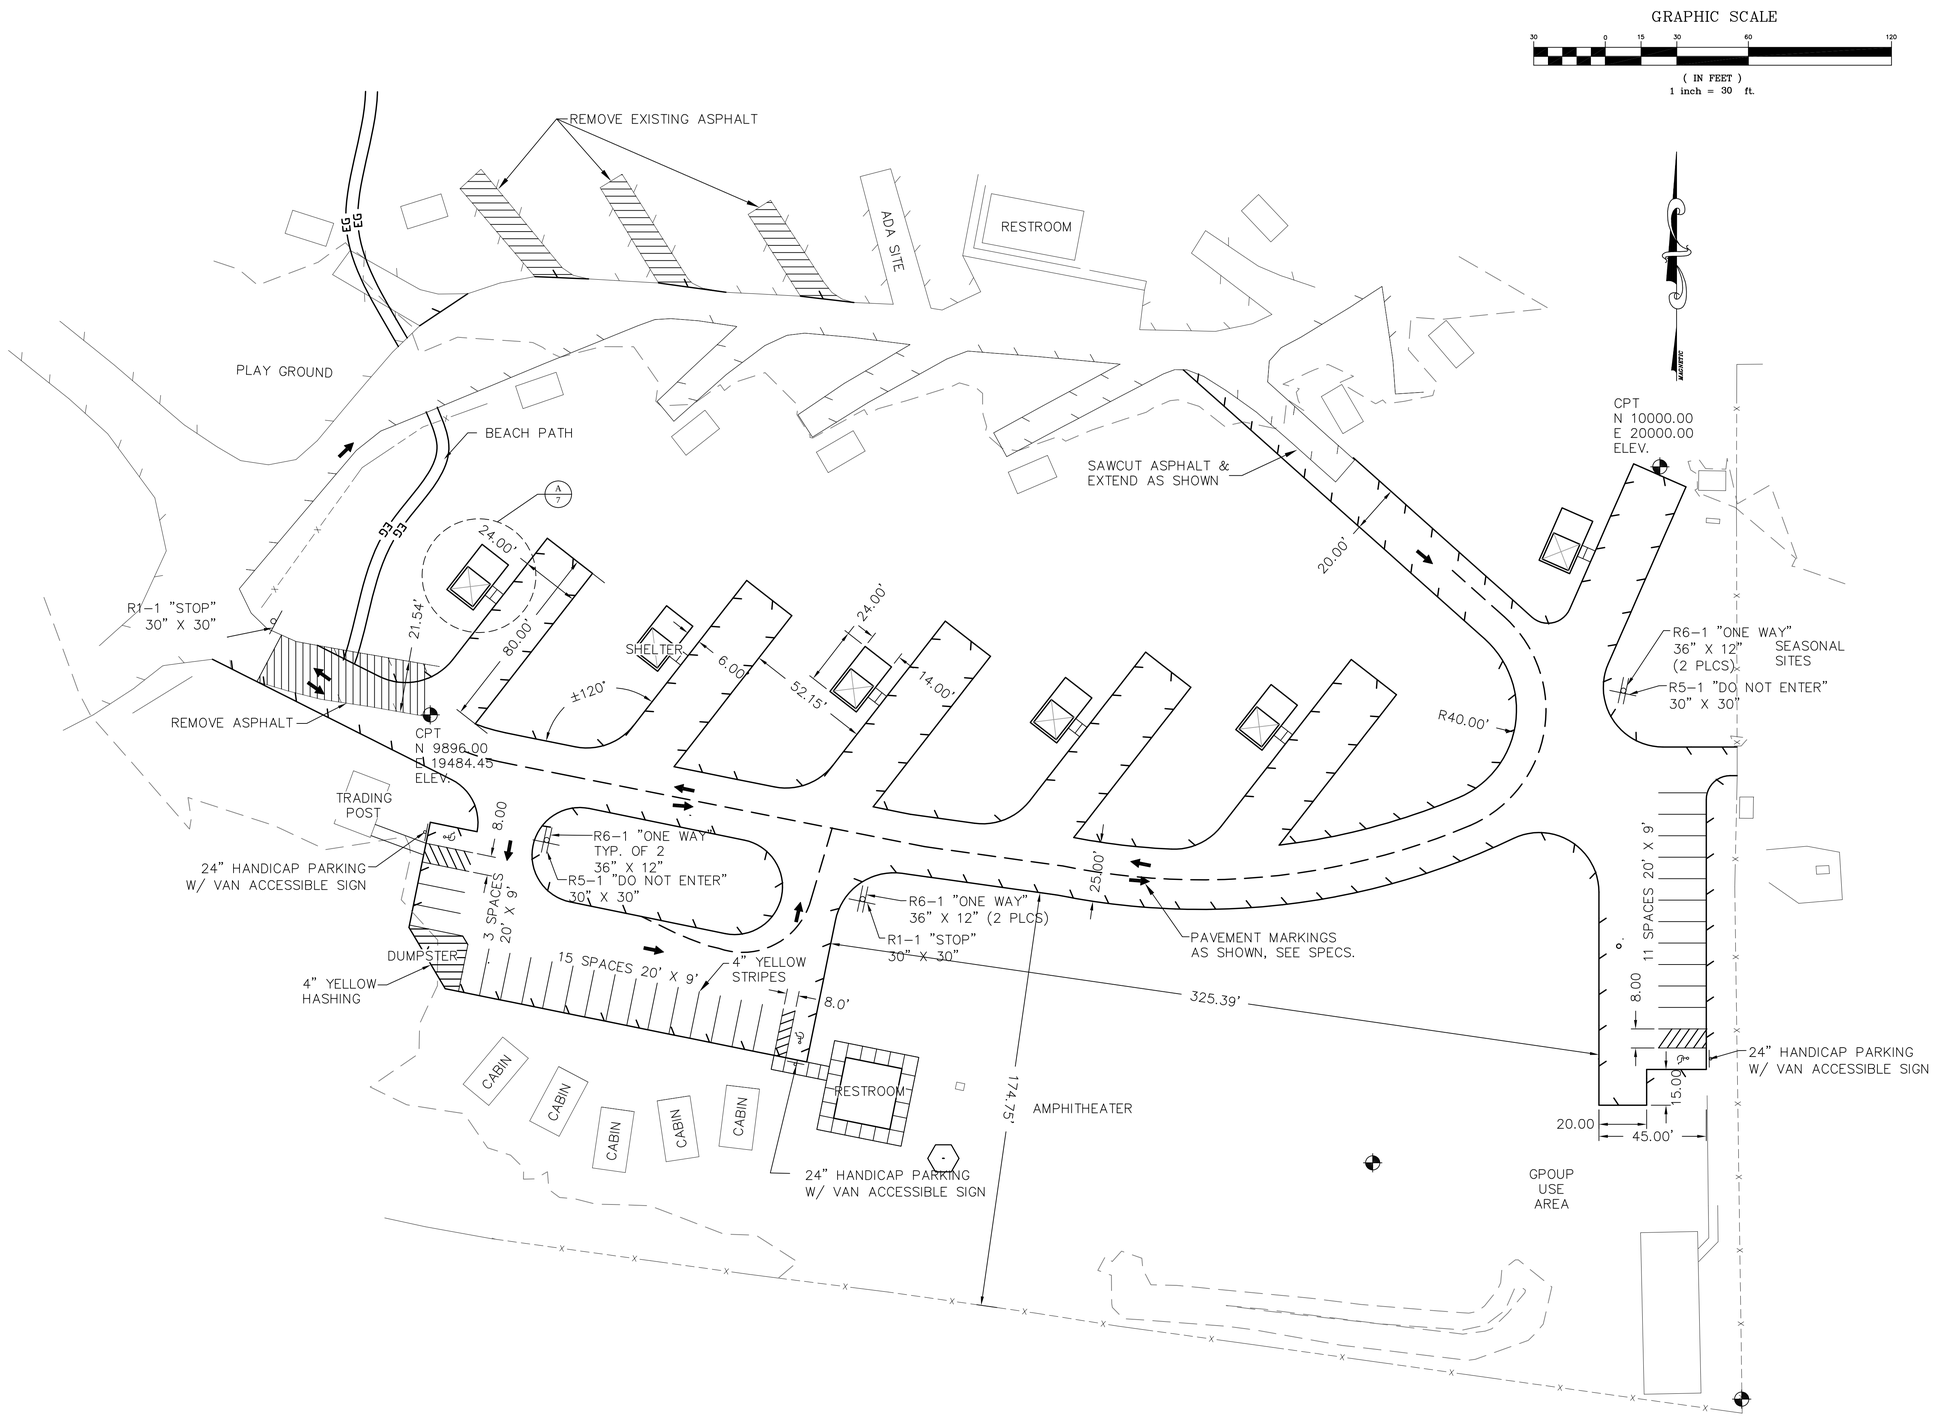

J·U·B
Engineers • Surveyors • Planners

J-U-B ENGINEERS, Inc.
40 West Cache Valley Blvd.
Bldg. 3B
Logan, Utah 84341
Phone: 435.713.9514
Fax: 435.713.9503
www.jub.com

REUSE OF DRAWINGS
THESE DRAWINGS AND SPECIFICATIONS, INCORPORATED HEREIN, AS AN INSTRUMENT OF PROFESSIONAL SERVICE, IS THE PROPERTY OF **J-U-B ENGINEERS, Inc.** AND IS NOT TO BE USED, IN WHOLE OR IN PART, FOR ANY OTHER PROJECT WITHOUT THE EXPRESS WRITTEN AUTHORIZATION OF **J-U-B ENGINEERS, Inc.**

REVISION

NO.	DESCRIPTION	BY	APR.	DATE
2	Changes in Cabin Parking			
1	Change Campground Layout			

RENDEZVOUS BEACH
BIG CREEK CAMPGROUND IMPROVMENTS

UTAH DEPARTMENT OF NATURAL RESOURCES
STATE PARKS
SITE/SIGNING PLAN

CAD FILE: xx
PROJ. #:
DRAWING NO. : Bxxxxxx
DRAWN BY: JWS
DESIGN BY: ZPM
CHECKED BY: SER

ONE INCH
AT FULL SIZE, IF NOT ONE INCH, SCALE ACCORDINGLY

SCALE OF SHEET
HOR SCALE: 1"=30'
VER SCALE: NONE

LAST UPDATED: 05/18/06

SHEET
4
OF 9

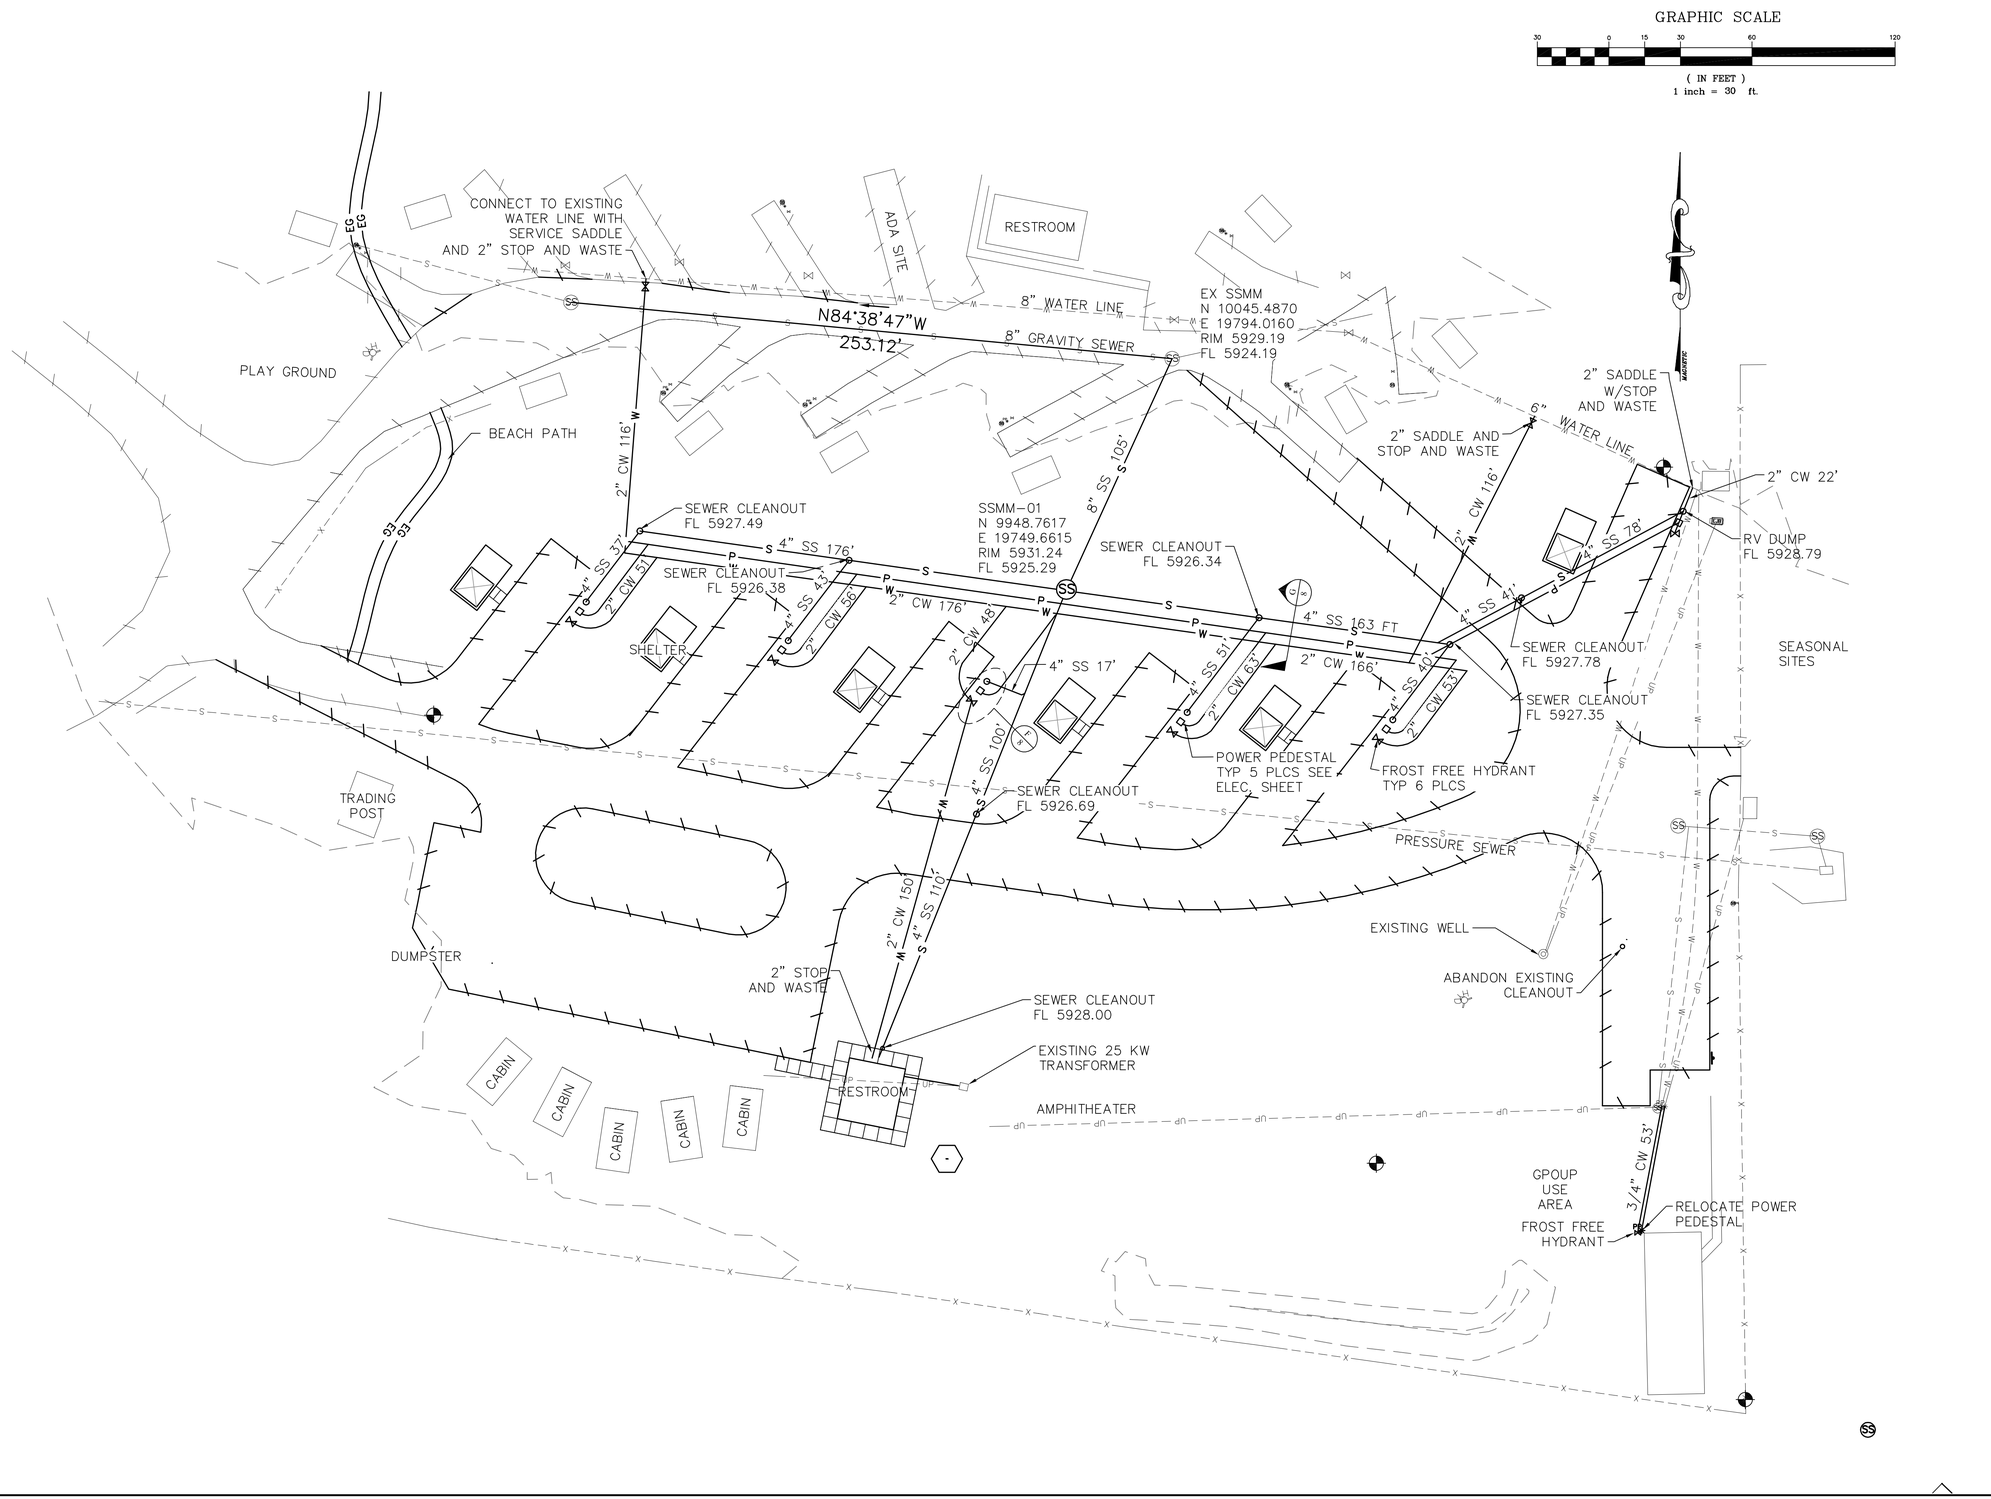

J-U-B
Engineers • Surveyors • Planners

J-U-B ENGINEERS, Inc.
40 West Cache Valley Blvd.
Bldg. 3B
Logan, Utah 84341
Phone: 435.713.9514
Fax: 435.713.9503
www.jub.com

REUSE OF DRAWINGS
THIS DOCUMENT, AND THE IDEAS AND DESIGNS INCORPORATED HEREIN, AS AN INSTRUMENT OF PROFESSIONAL SERVICE, IS THE PROPERTY OF **J-U-B ENGINEERS, Inc.**, AND IS NOT TO BE USED, IN WHOLE OR IN PART, FOR ANY OTHER PURPOSE, WITHOUT THE EXPRESS WRITTEN AUTHORIZATION OF **J-U-B ENGINEERS, Inc.**

REVISION			
NO.	DESCRIPTION	BY	APPL.	DATE
2	Changes in Cabin Parking			
1	Change Campground Layout			

RENDEZVOUS BEACH
BIG CREEK CAMPGROUND IMPROVEMENTS

UTAH DEPARTMENT OF NATURAL RESOURCES
STATE PARKS
UTILITY PLAN

CAD FILE: 06-utility_up01.dwg
PROJ. #:
DRAWING NO.: Bxxxxxx
DRAWN BY: JWS
DESIGN BY: ZPM
CHECKED BY: SER

ONE INCH
AT FULL SIZE, IF NOT ONE INCH, SCALE ACCORDINGLY

SCALE OF SHEET
HOR SCALE: 1"=30'
VER SCALE: NONE

LAST UPDATED: 05/18/06

SHEET 6 OF 9