(435) 753-0515 voice, (435) 753-0557 fax

MECHTECH ENGINEERING
506 South Main
Logan, Utah 84321

August 12, 2003

ADDENDUM Number : Mechanical/Plumbing/Electrical Addendum #1

Project:s: Phase I: Utah National Guard West Jordan AASF Roof Drain Improvements
Phase II: Utah National Guard West Jordan AASF Heating Upgrade
DFCM Project No. 03048480

The contract documents shall be amended as indicated below. Contractor shall acknowledge receiving this addendum by number and date on their proposal.

Phase I Plumbing Addendum Items:

P1.1: Changed Location of Dry Well Sump. Refer to attached sheet for change. Field verify extent of change.

Phase I and II: Typographical Correction Items:

TC1.1: Typographical Correction: Phase I: Sheets P101 and P102 and Phase II: Sheets MP101 and EP101 have incorrect project address in title block. Correct project address is: 7563 South 4470 West, West Jordan, Utah.

Attached Sketch: Changed Location for Sump Sheet P102

End of Mechanical/Plumbing/Electrical Addendum #1
Date of Addendum: August 12, 2003

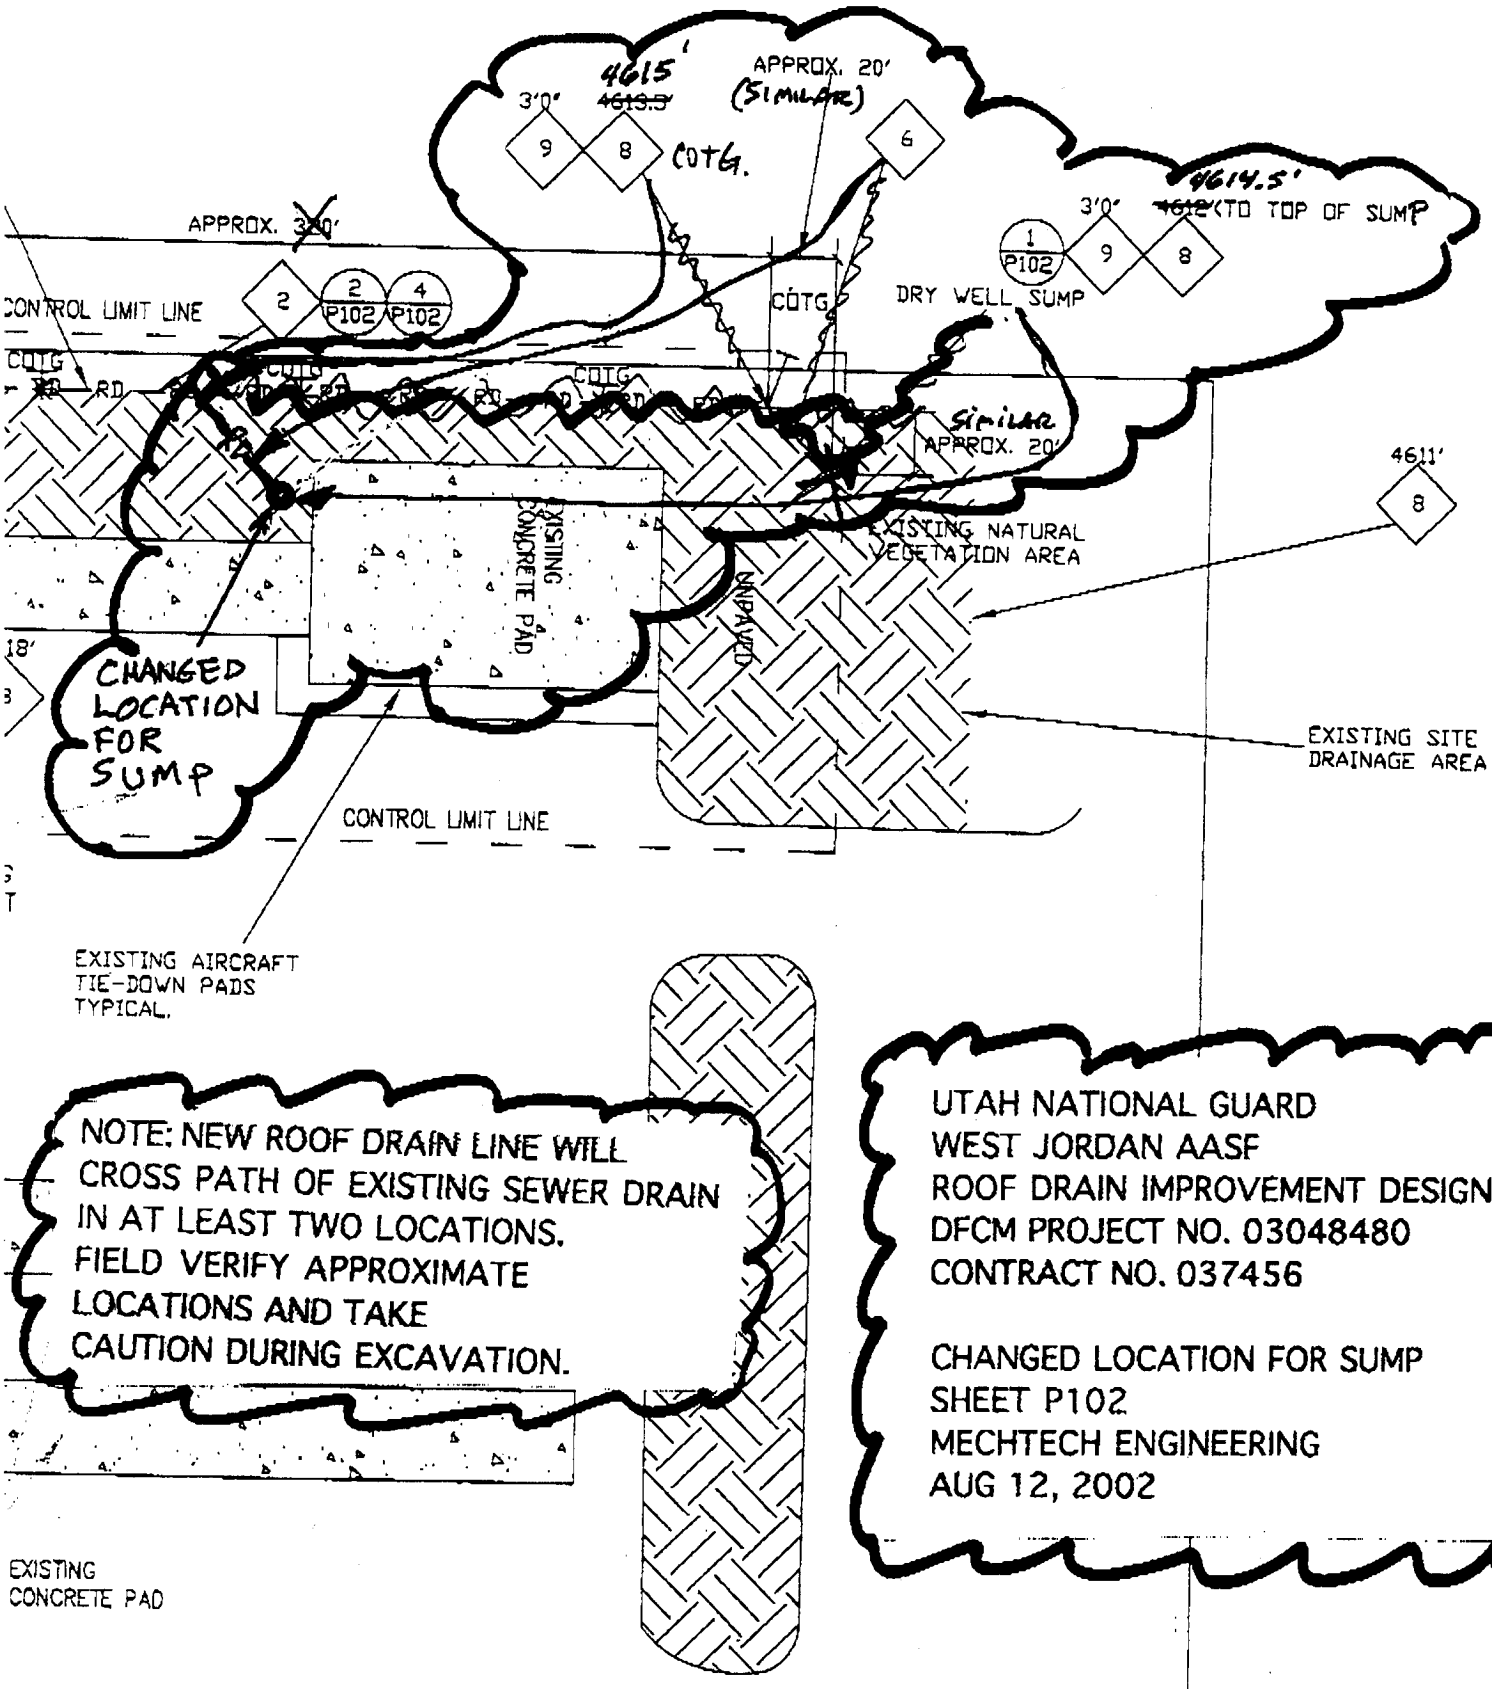

NOTE: NEW ROOF DRAIN LINE WILL CROSS PATH OF EXISTING SEWER DRAIN IN AT LEAST TWO LOCATIONS. FIELD VERIFY APPROXIMATE LOCATIONS AND TAKE CAUTION DURING EXCAVATION.

UTAH NATIONAL GUARD
WEST JORDAN AASF
ROOF DRAIN IMPROVEMENT DESIGN
DFCM PROJECT NO. 03048480
CONTRACT NO. 037456

CHANGED LOCATION FOR SUMP
SHEET P102
MECHTECH ENGINEERING
AUG 12, 2002