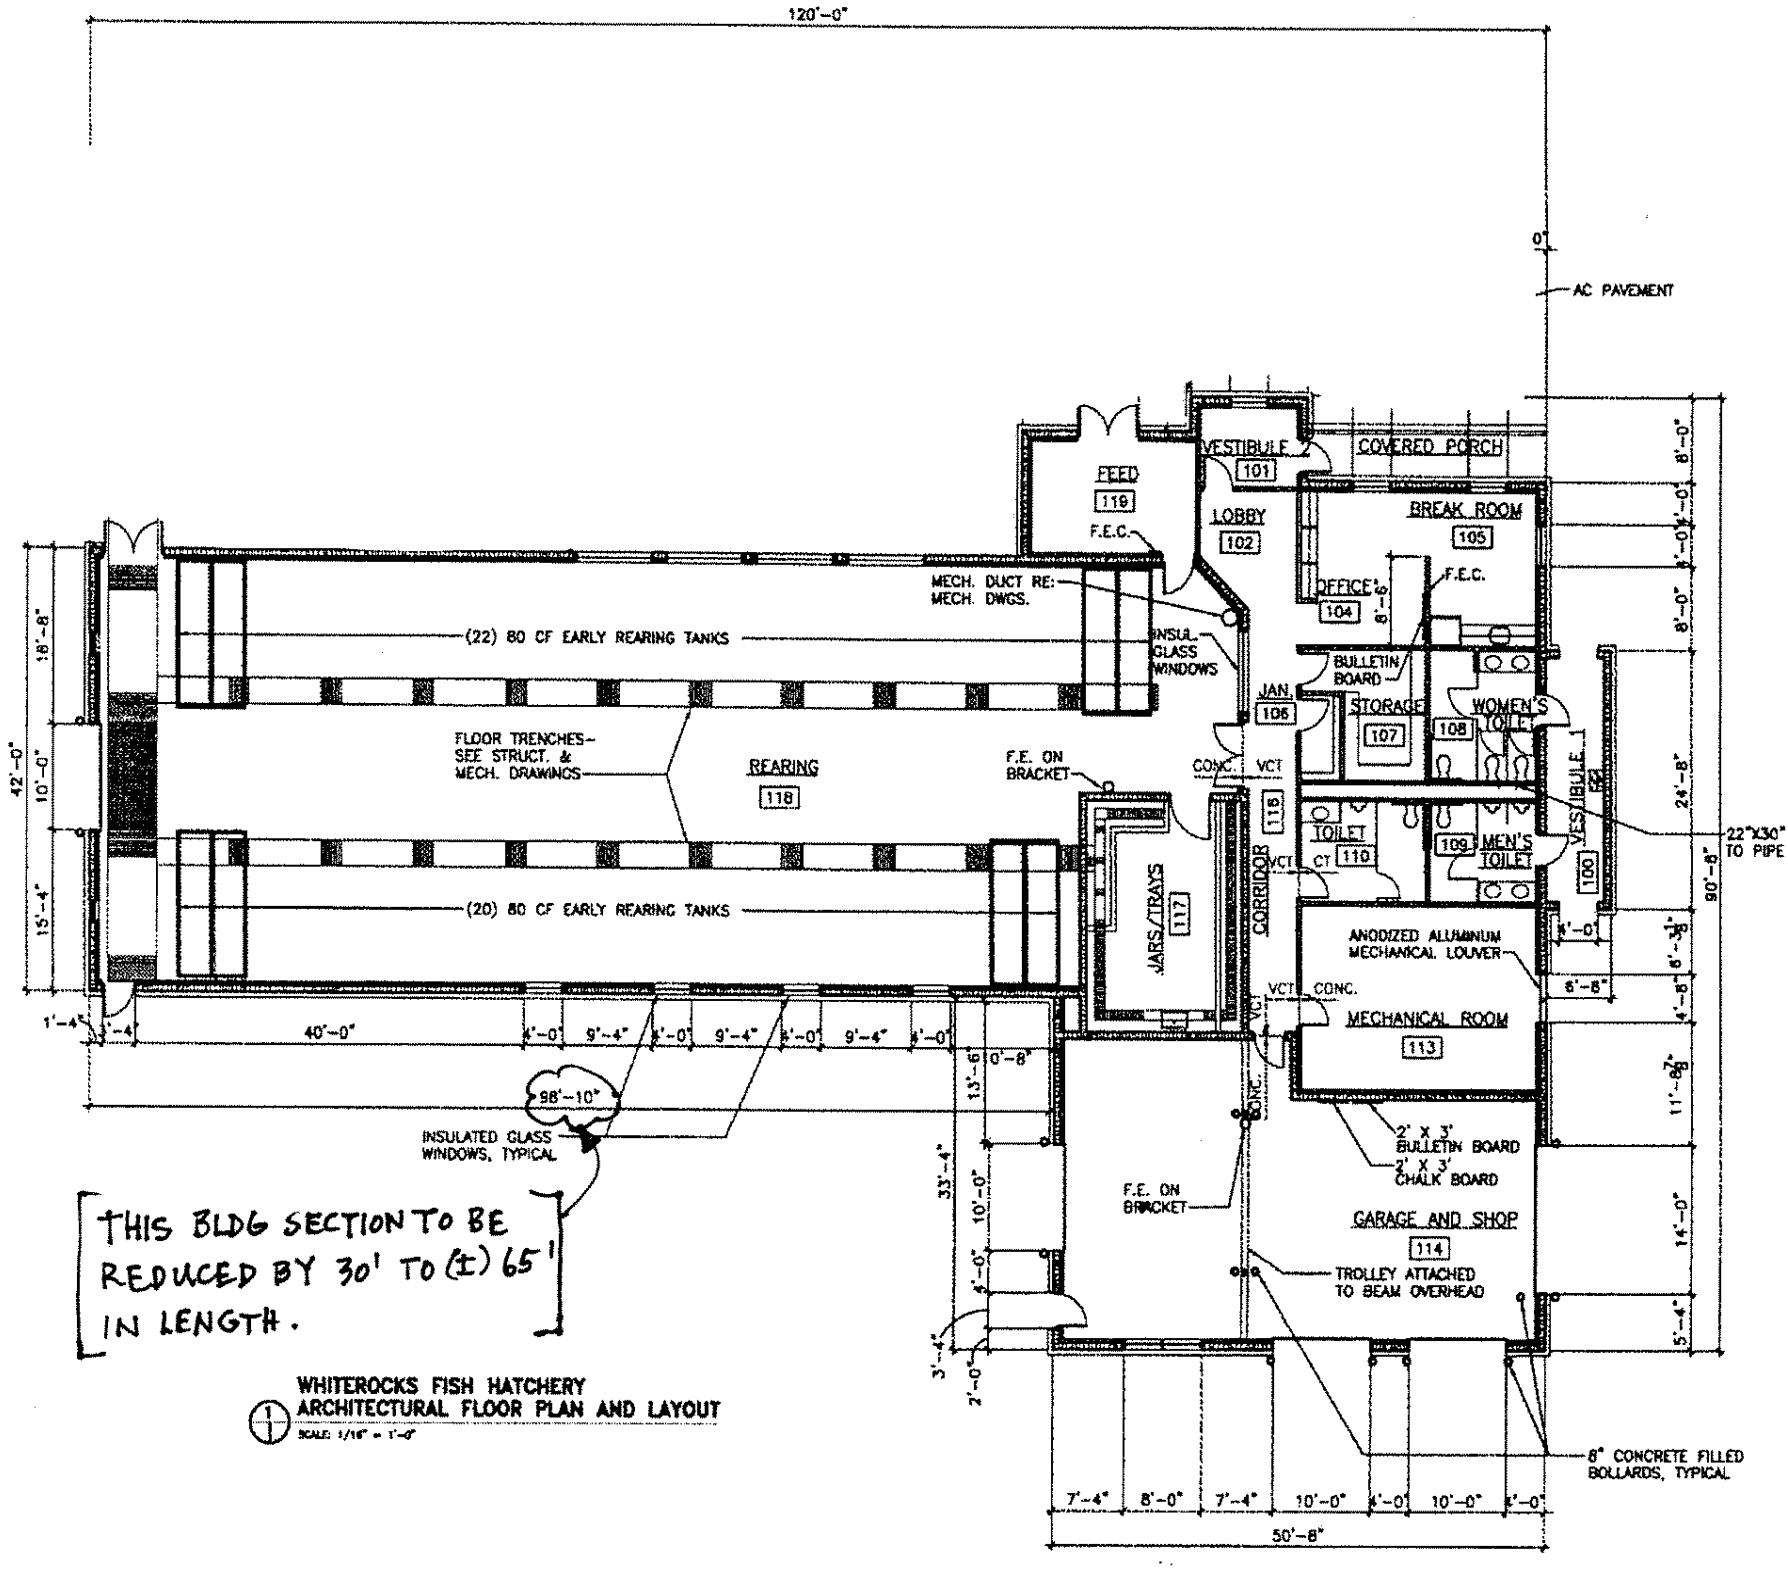

THIS BLDG SECTION TO BE REDUCED BY 30' TO (±) 65' IN LENGTH.

WHITEROCKS FISH HATCHERY
ARCHITECTURAL FLOOR PLAN AND LAYOUT
SCALE: 1/16" = 1'-0"