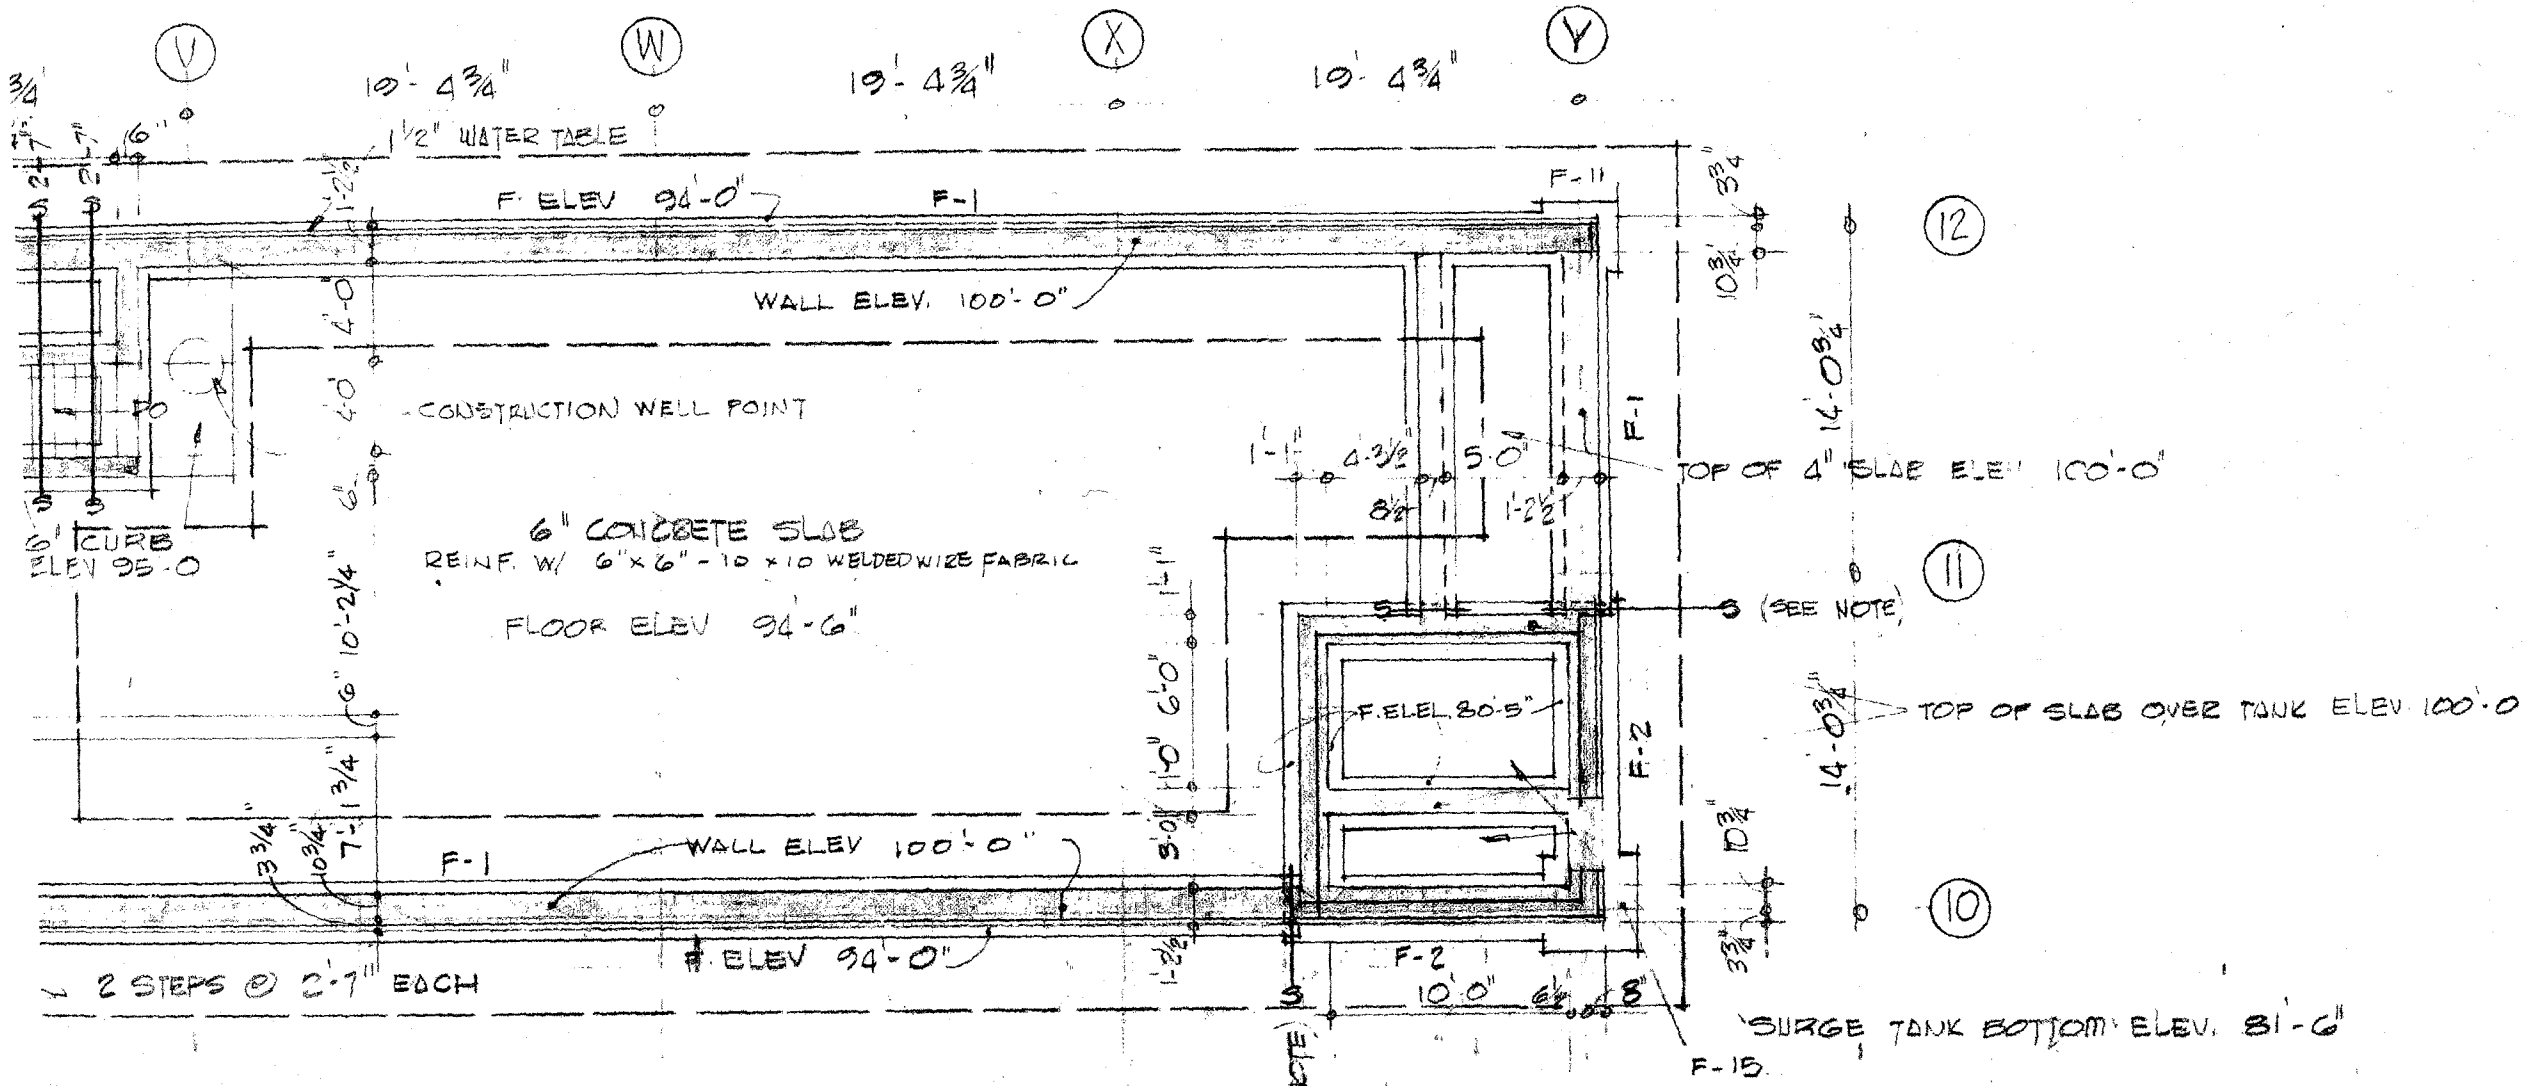

FOUNDATIONS - BOILER ROOM

(SEE NOTE) FOUR LOWER FOOTINGS & WALL UP TO ELEV. OF HIGHER FOOTINGS, REMOVE FORMS & BACKFILL WITH GRANULAR MAT MATERIAL, COMPACT, AND FORM HIGHER FOOTINGS INTO WALL. DOWEL FTG. REINF INTO WALL.