GENERAL DFCM ROOFING DETAILS

PIPE RAIL
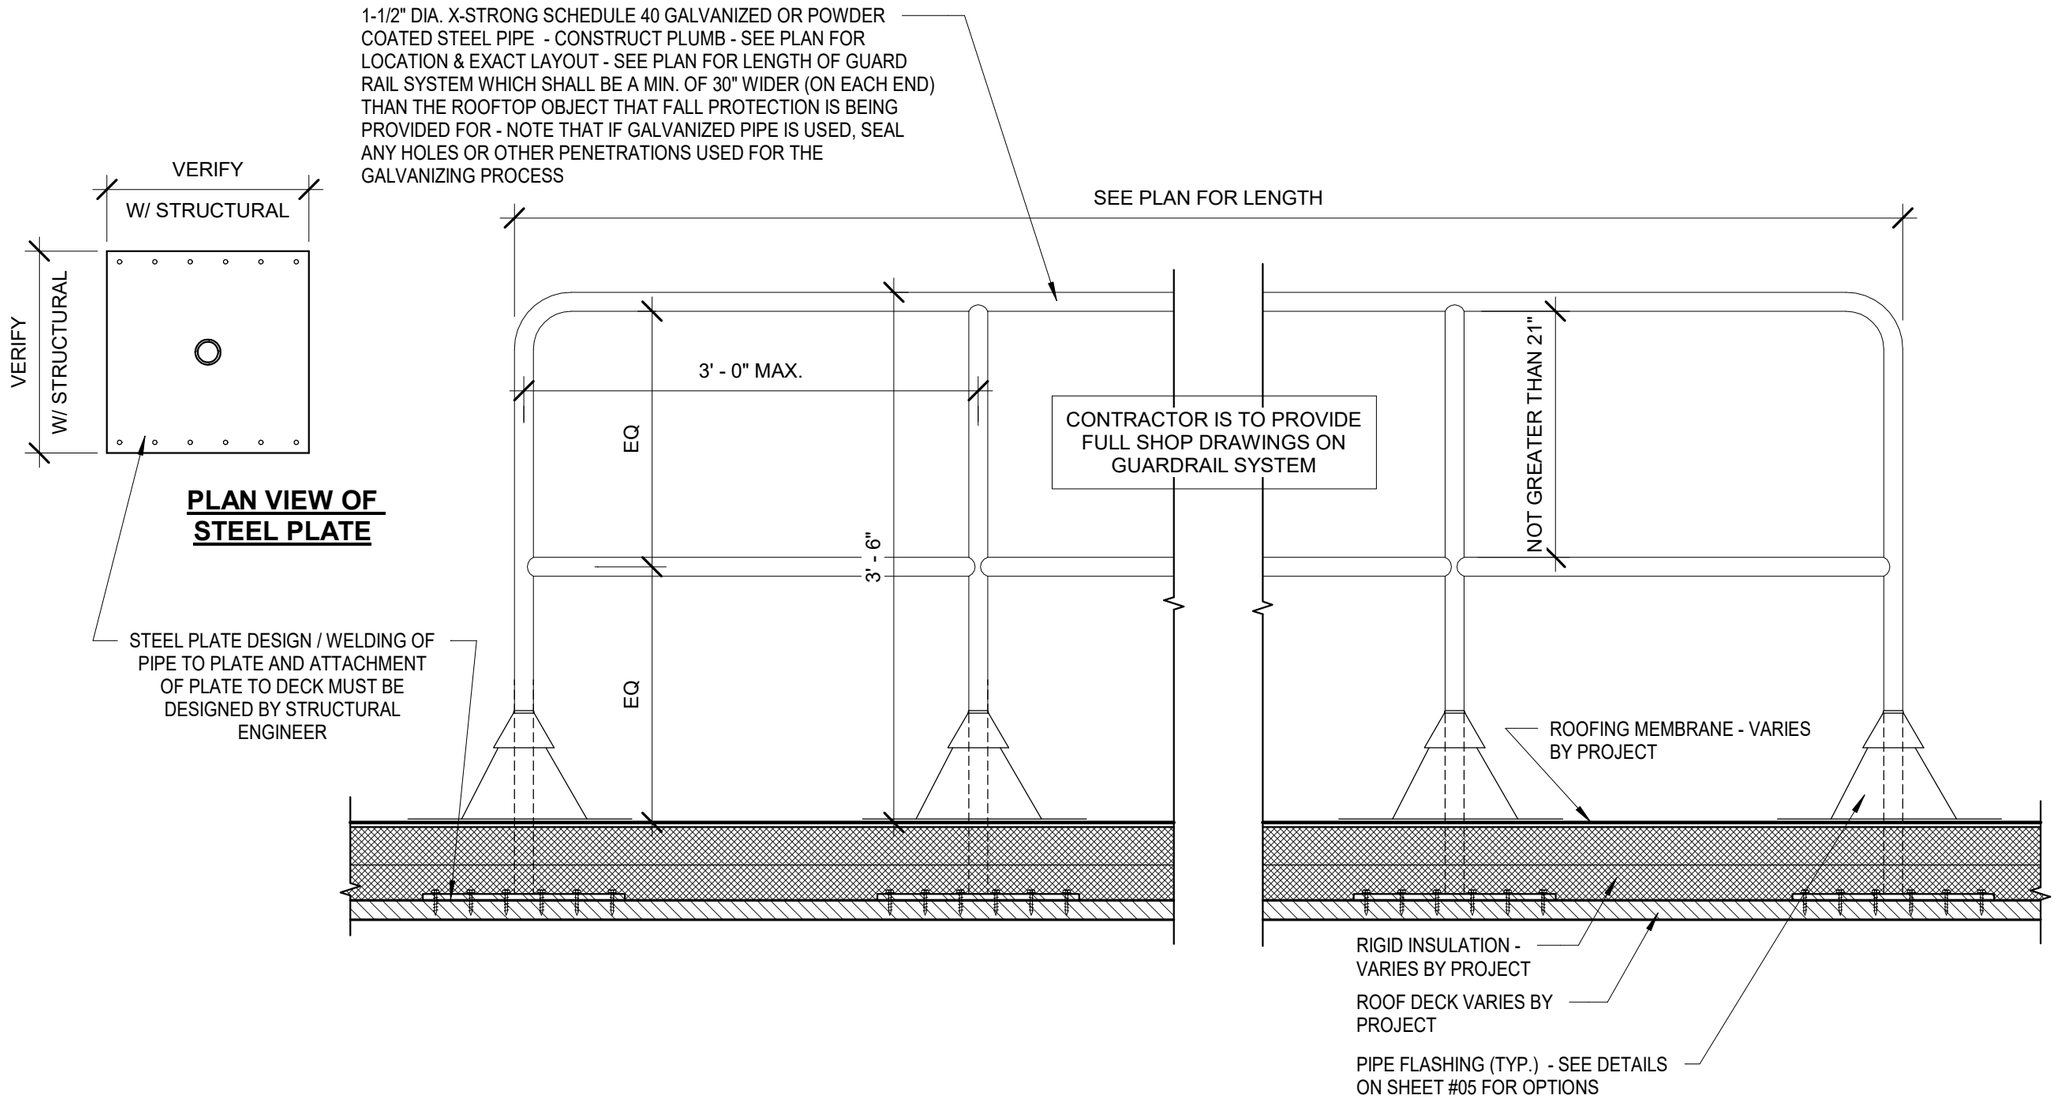
NO SCALE